
drg 11.3/2

proposed ground floor

1:50

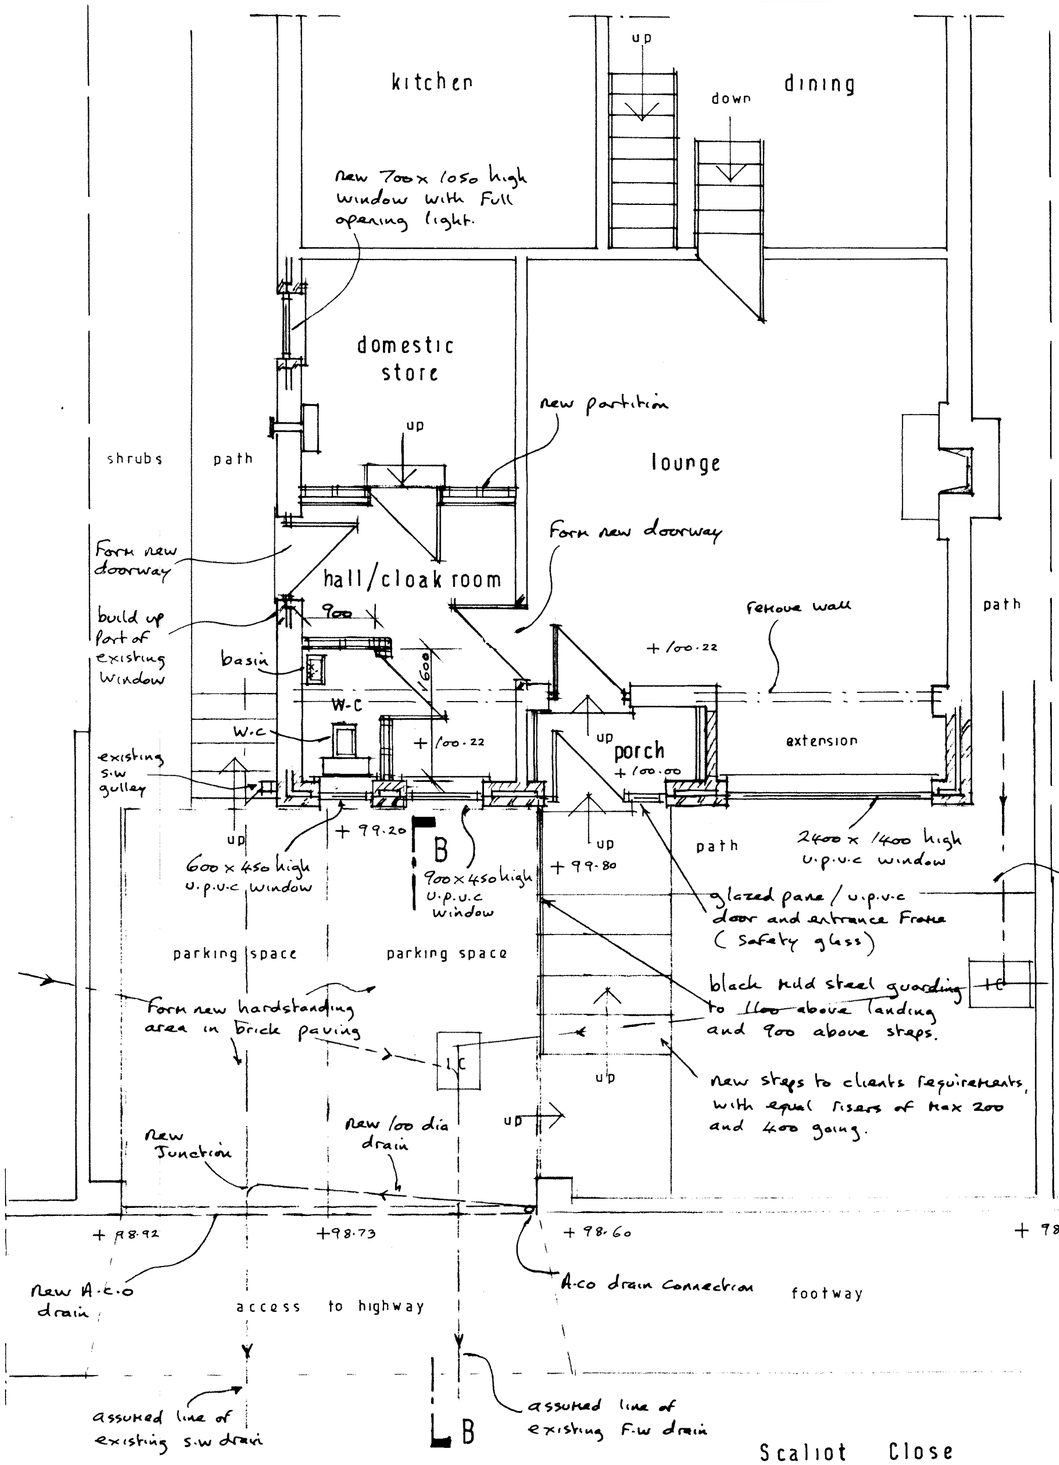


Note- New First Floor windows to have escape opening lights and cill to be minimum 800 above Floor level.


proposed elevations

1:100


front

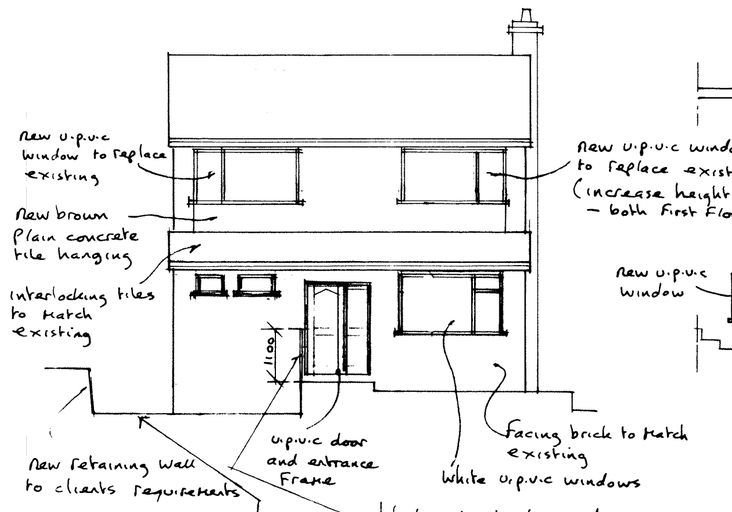


side

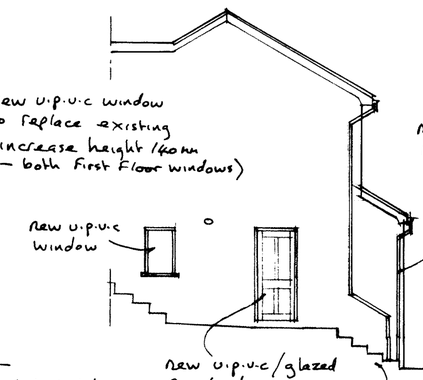

side

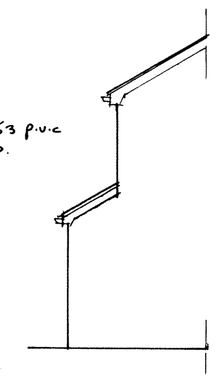

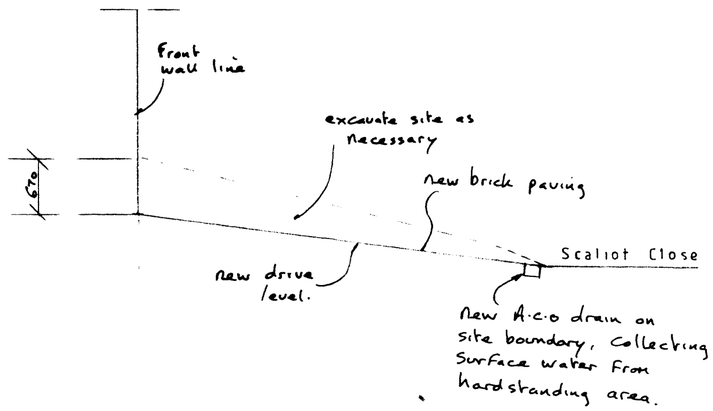

section BB

1:50

John F. Lomas. M.R.I.C.S., M.B.Eng
Rothbury
Chapel Road
Hayfield
High Peak SK22 2JF
Tel. 01663 745186