




NORTH ELEVATION
SCALE 1.100

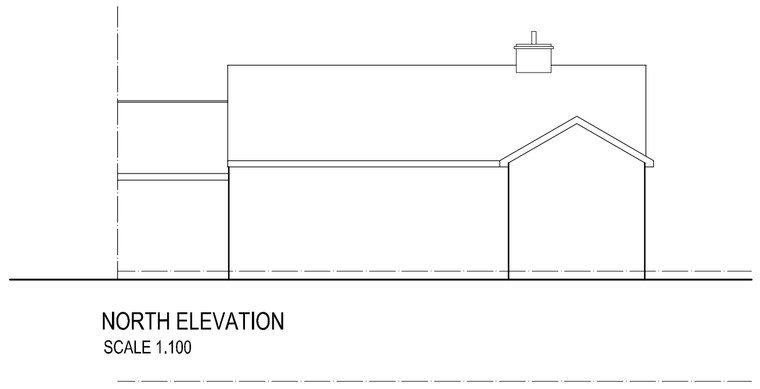


WEST ELEVATION
SCALE 1.100

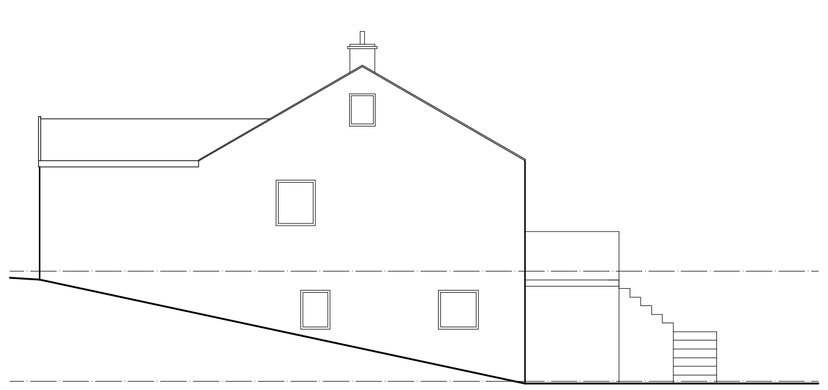


SOUTH ELEVATION
SCALE 1.100

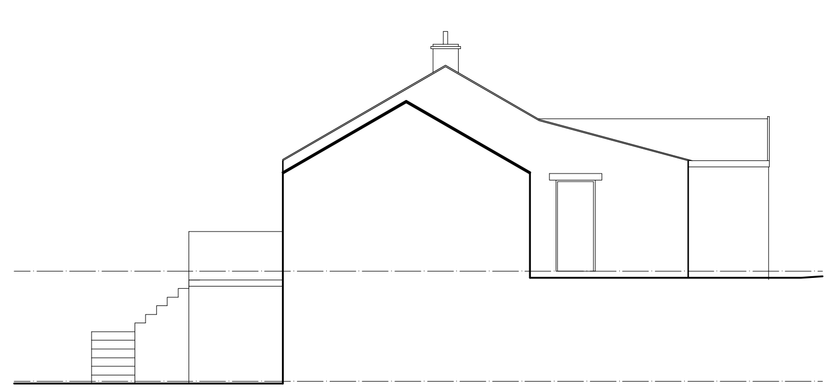

EAST ELEVATION
SCALE 1.100

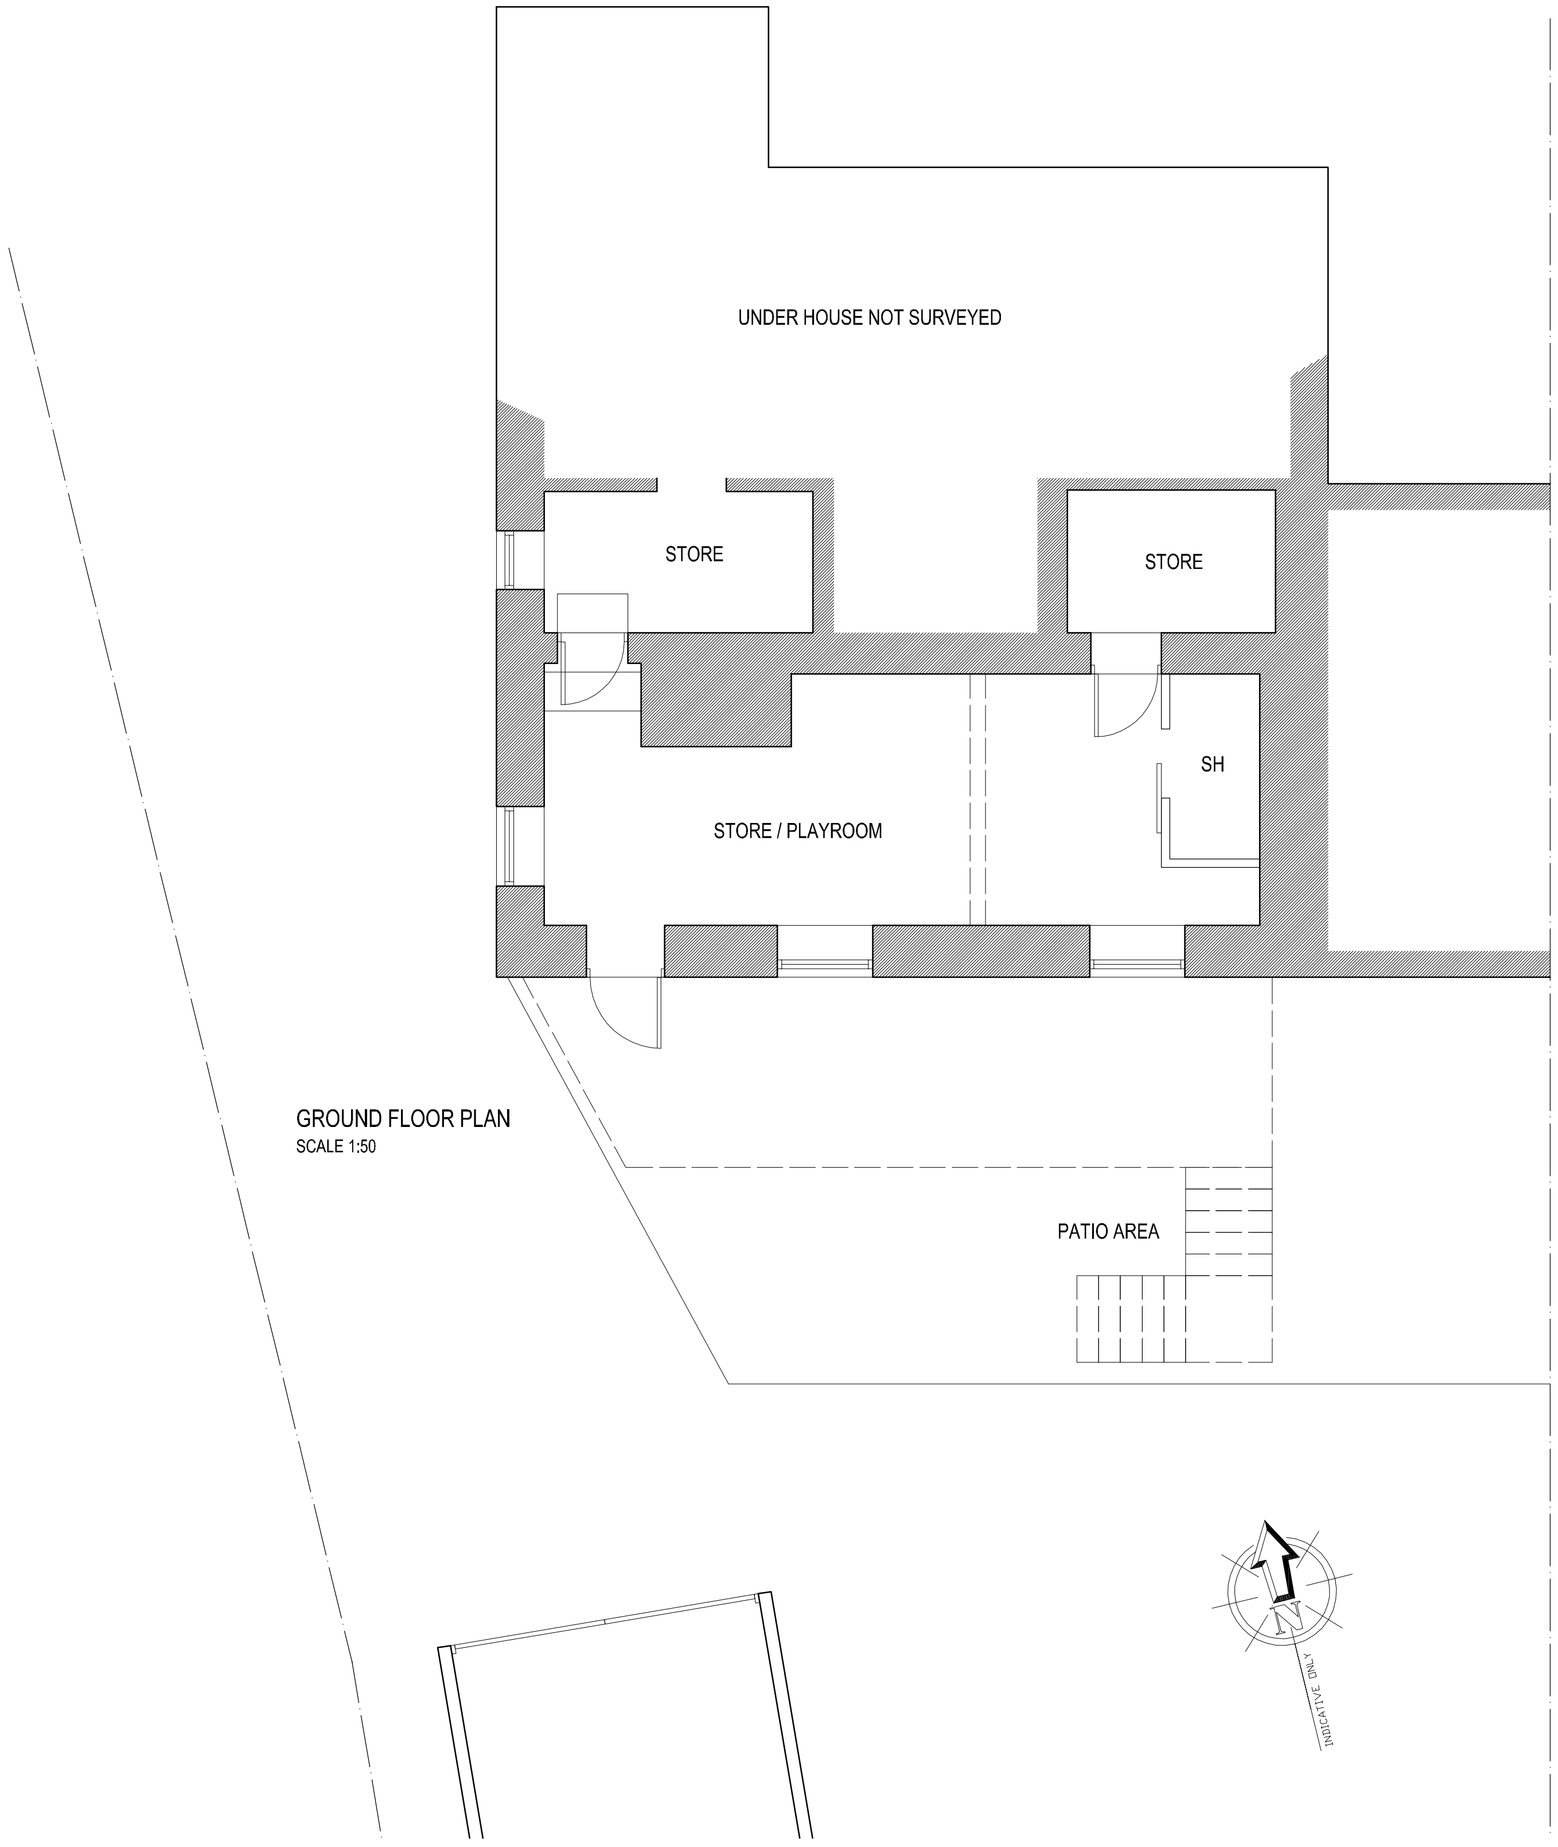

GROUND FLOOR PLAN
SCALE 1:50

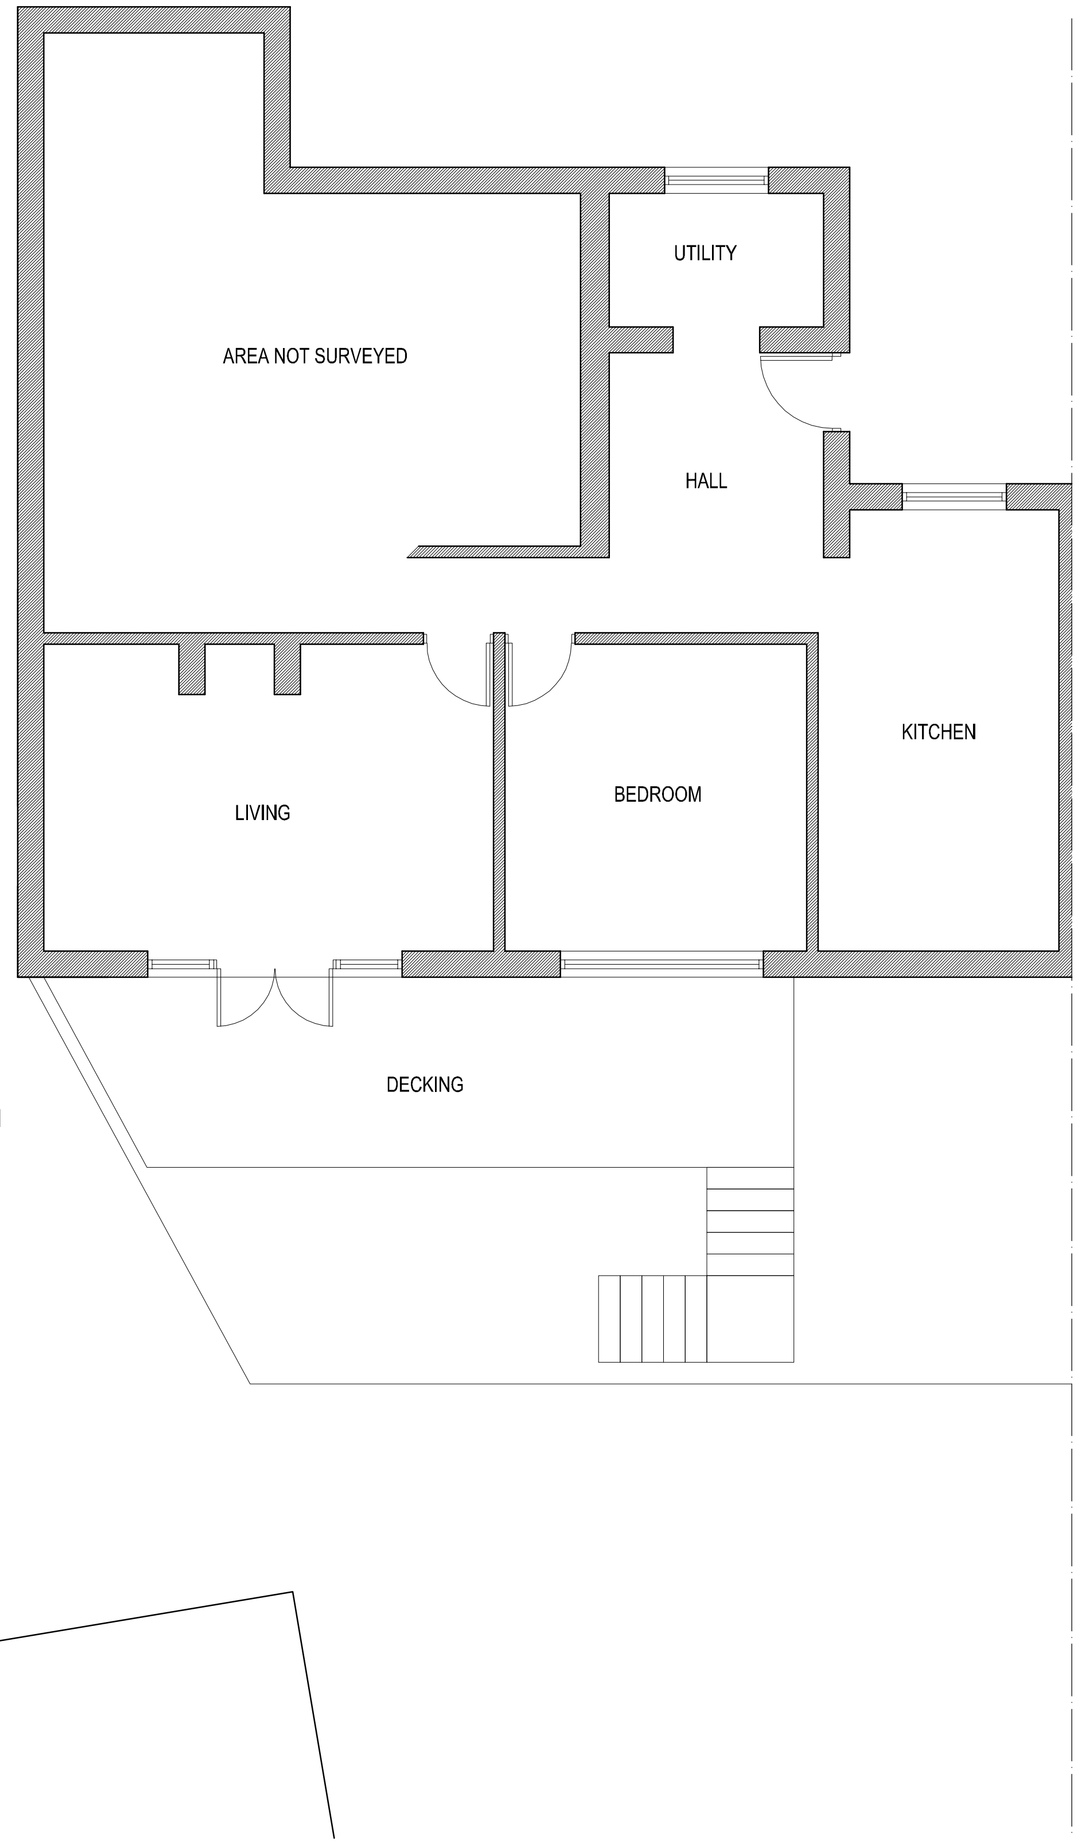

FIRST FLOOR PLAN
SCALE 1:50

Revision Date

- -

RMBD
RICHARD MUNDY BUILDING DESIGN LTD

Alterations and Extension

Underleigh, Eccles Road,
Whaley Bridge

Mr & Mrs Quinney

As Existing

Plans & Elevations

Richard Mundy Building Design Ltd.
Travel House, Buxton Road,
Bakewell, DE45 1BZ
Tel & Fax: 01629 815053
e-mail: info@rm-bd.co.uk

Date: December 2010	**Scale:** A3 Issue	A1 Issue
	1.100 1.200	1.50 1.100
Ref: JM	**Dwg. No.** 1420-01	

© COPYRIGHT EXISTS ON THE DESIGNS AND INFORMATION SHOWN ON THIS DRAWING
The Contractor must verify all dimensions on site before making shop drawings or commencing work of any kind. No dimensions to be scaled from this drawing. Architect to be notified of any discrepancies in dimensions immediately.