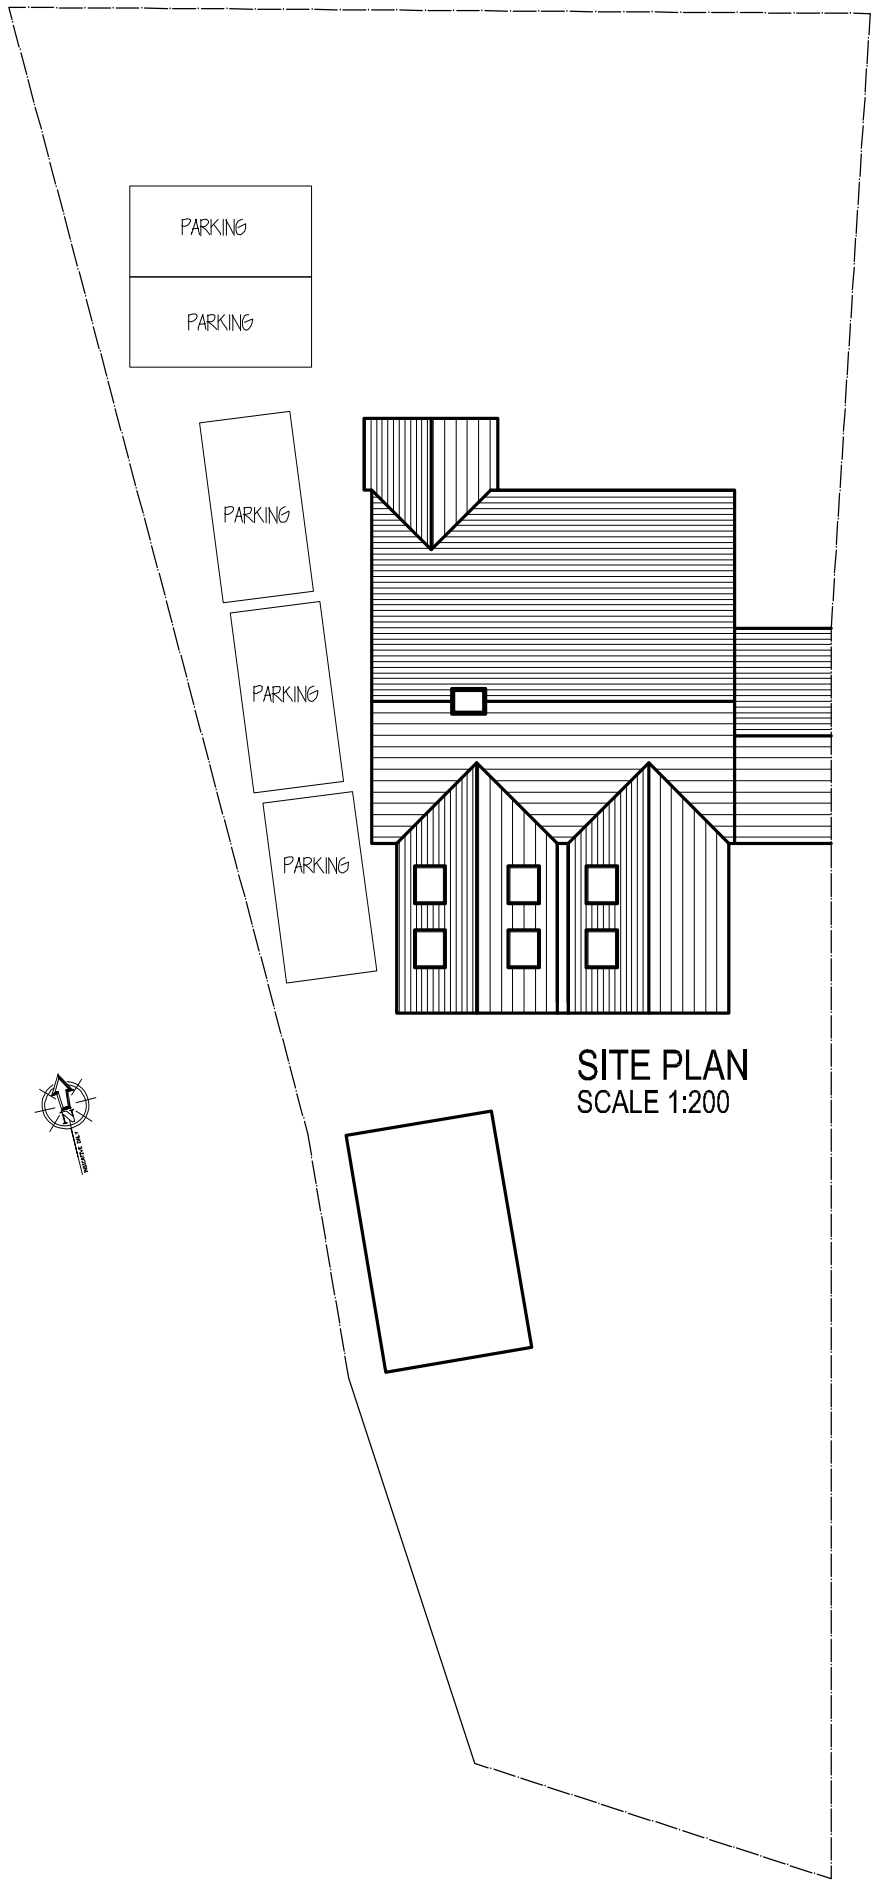


SITE PLAN
SCALE 1:200

Revisions

- - -

Alterations & Extension Underleigh, Eccles Road, Whaley Bridge Mr & Mrs Quinney **Site Plan** -	**Richard Mundy Building Design Ltd.** Travel House, Buxton Road, Bakewell, DE45 1BZ **Tel & Fax:** 01629 815053 **e-mail:** r.mundy@btinternet.com

Date:	**Scale:**	**Ref:**	**Dwg No.**
March 2011	1.200	JM	1420-200

© COPYRIGHT EXISTS ON THE DESIGNS AND INFORMATION SHOWN ON THIS DRAWING
The Contractor must verify all dimensions on site before making shop drawings or commencing work of any kind. No dimensions to be scaled from this drawing. Architect to be notified of any discrepancies in dimensions immediately.