MPK/2011/0185

FRONT ELEVATION

Scale 1mm → 50mm

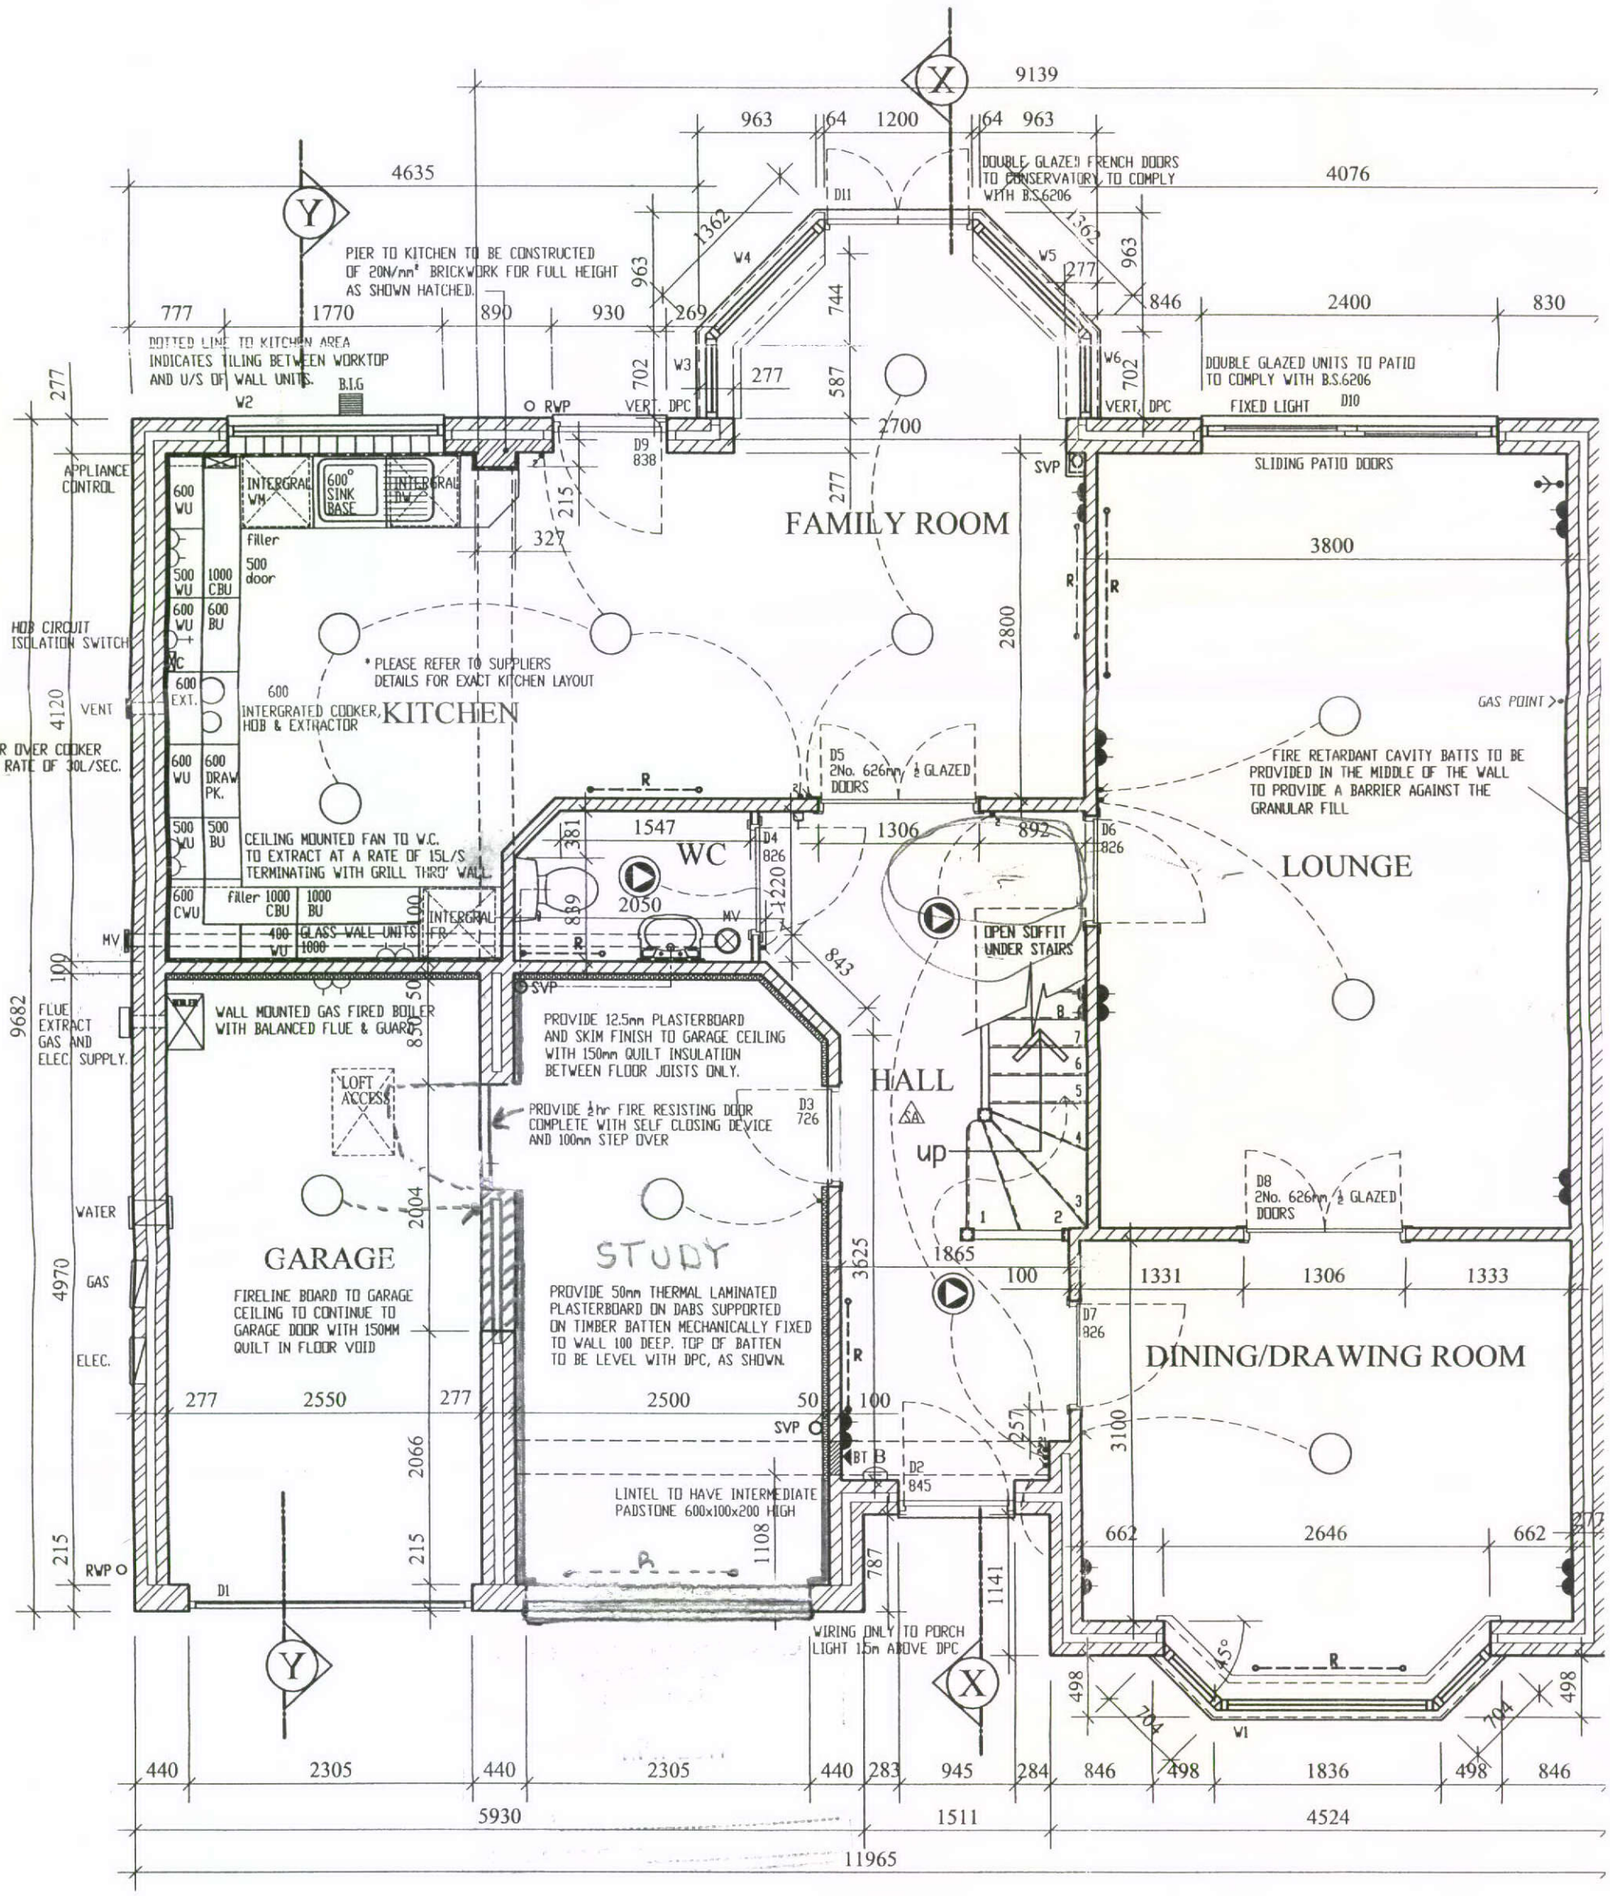

GROUND FLOOR PLAN

DRWG 03