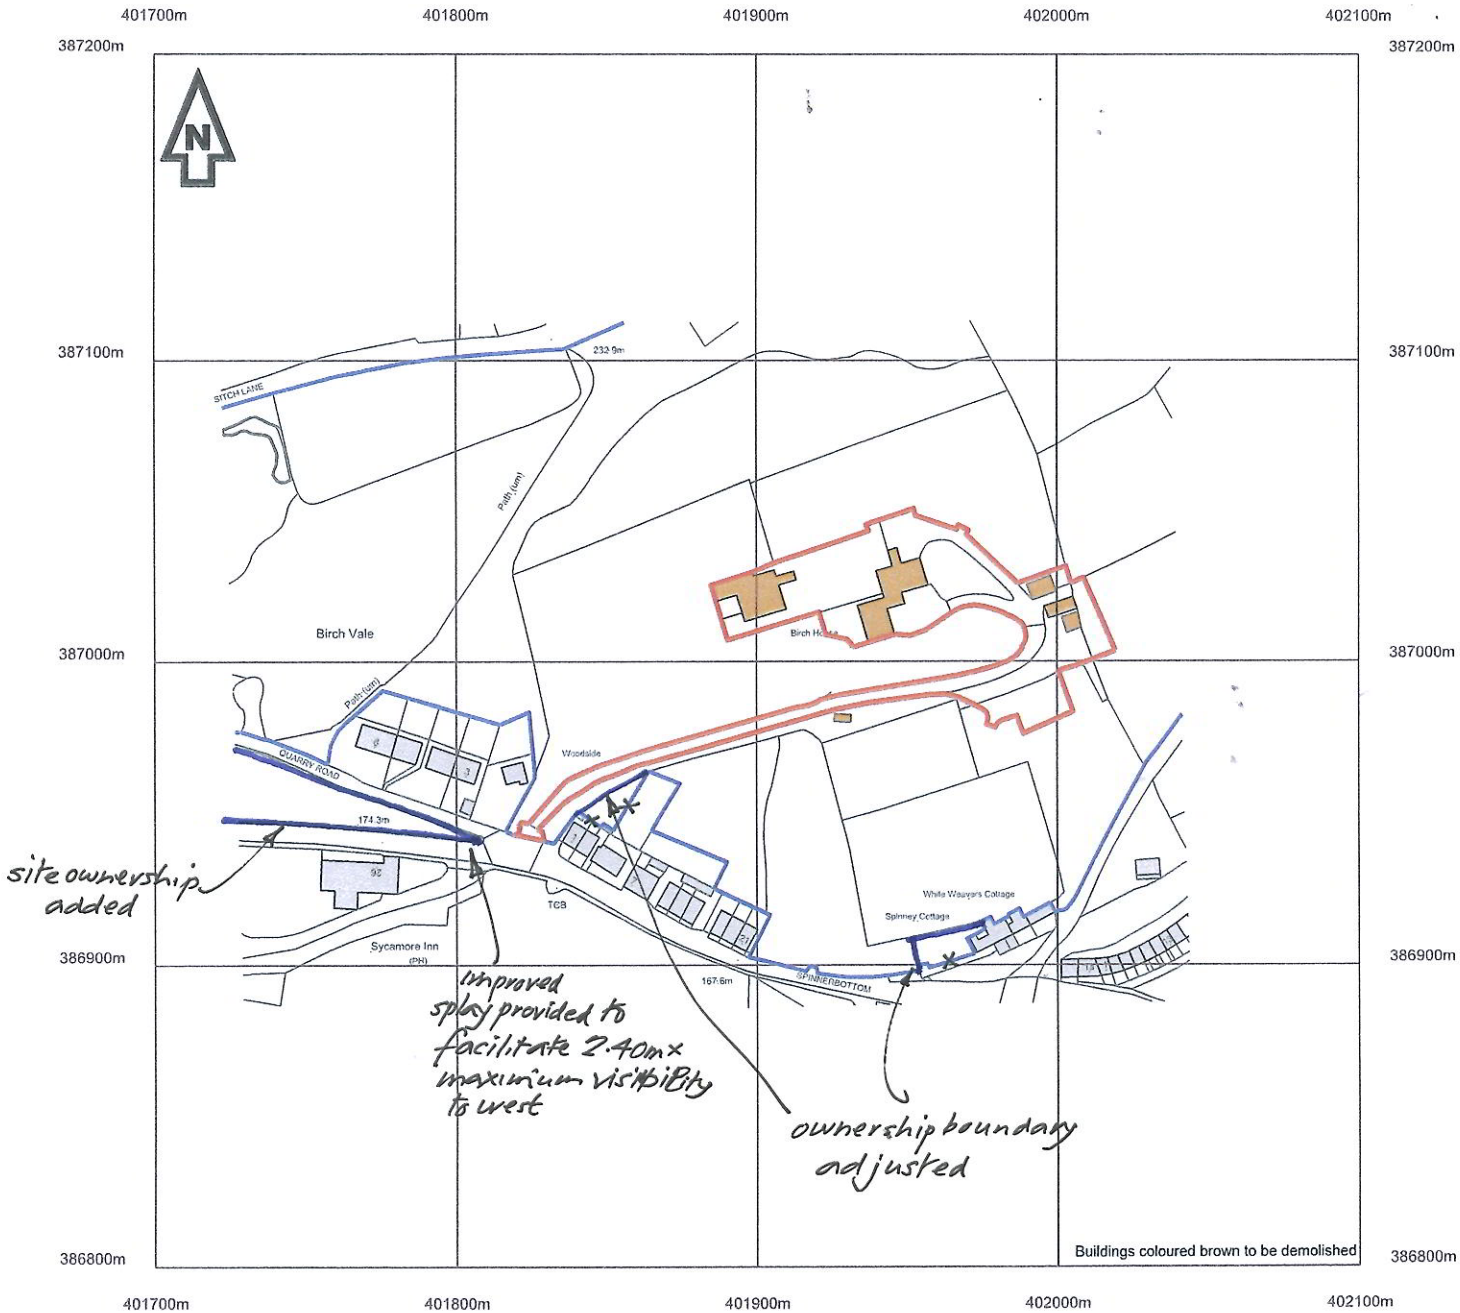


Based upon Ordnance Survey Digital Data
© Crown copyright July 2010
Licence No. MEM00000102

Proposed Housing Re-Development
At Birch House, Birch Vale.
Site Location Plan

Scale: 1:2500 @ A4
Plan Number: JC/G41A/1A CAD Ref JC3099-1