
PASSING PLACES

EXCAVATE TO 150 MM. BACKFILL TYPE 2. GRITSTONE & COMPACT. LAY. LAND-MARK LANDSCAPING SYSTEM OR SIMILAR MATTING. & FILL WITH GRAVEL. WIDTH OF AREA DEPENDANT UPON LOCATION.

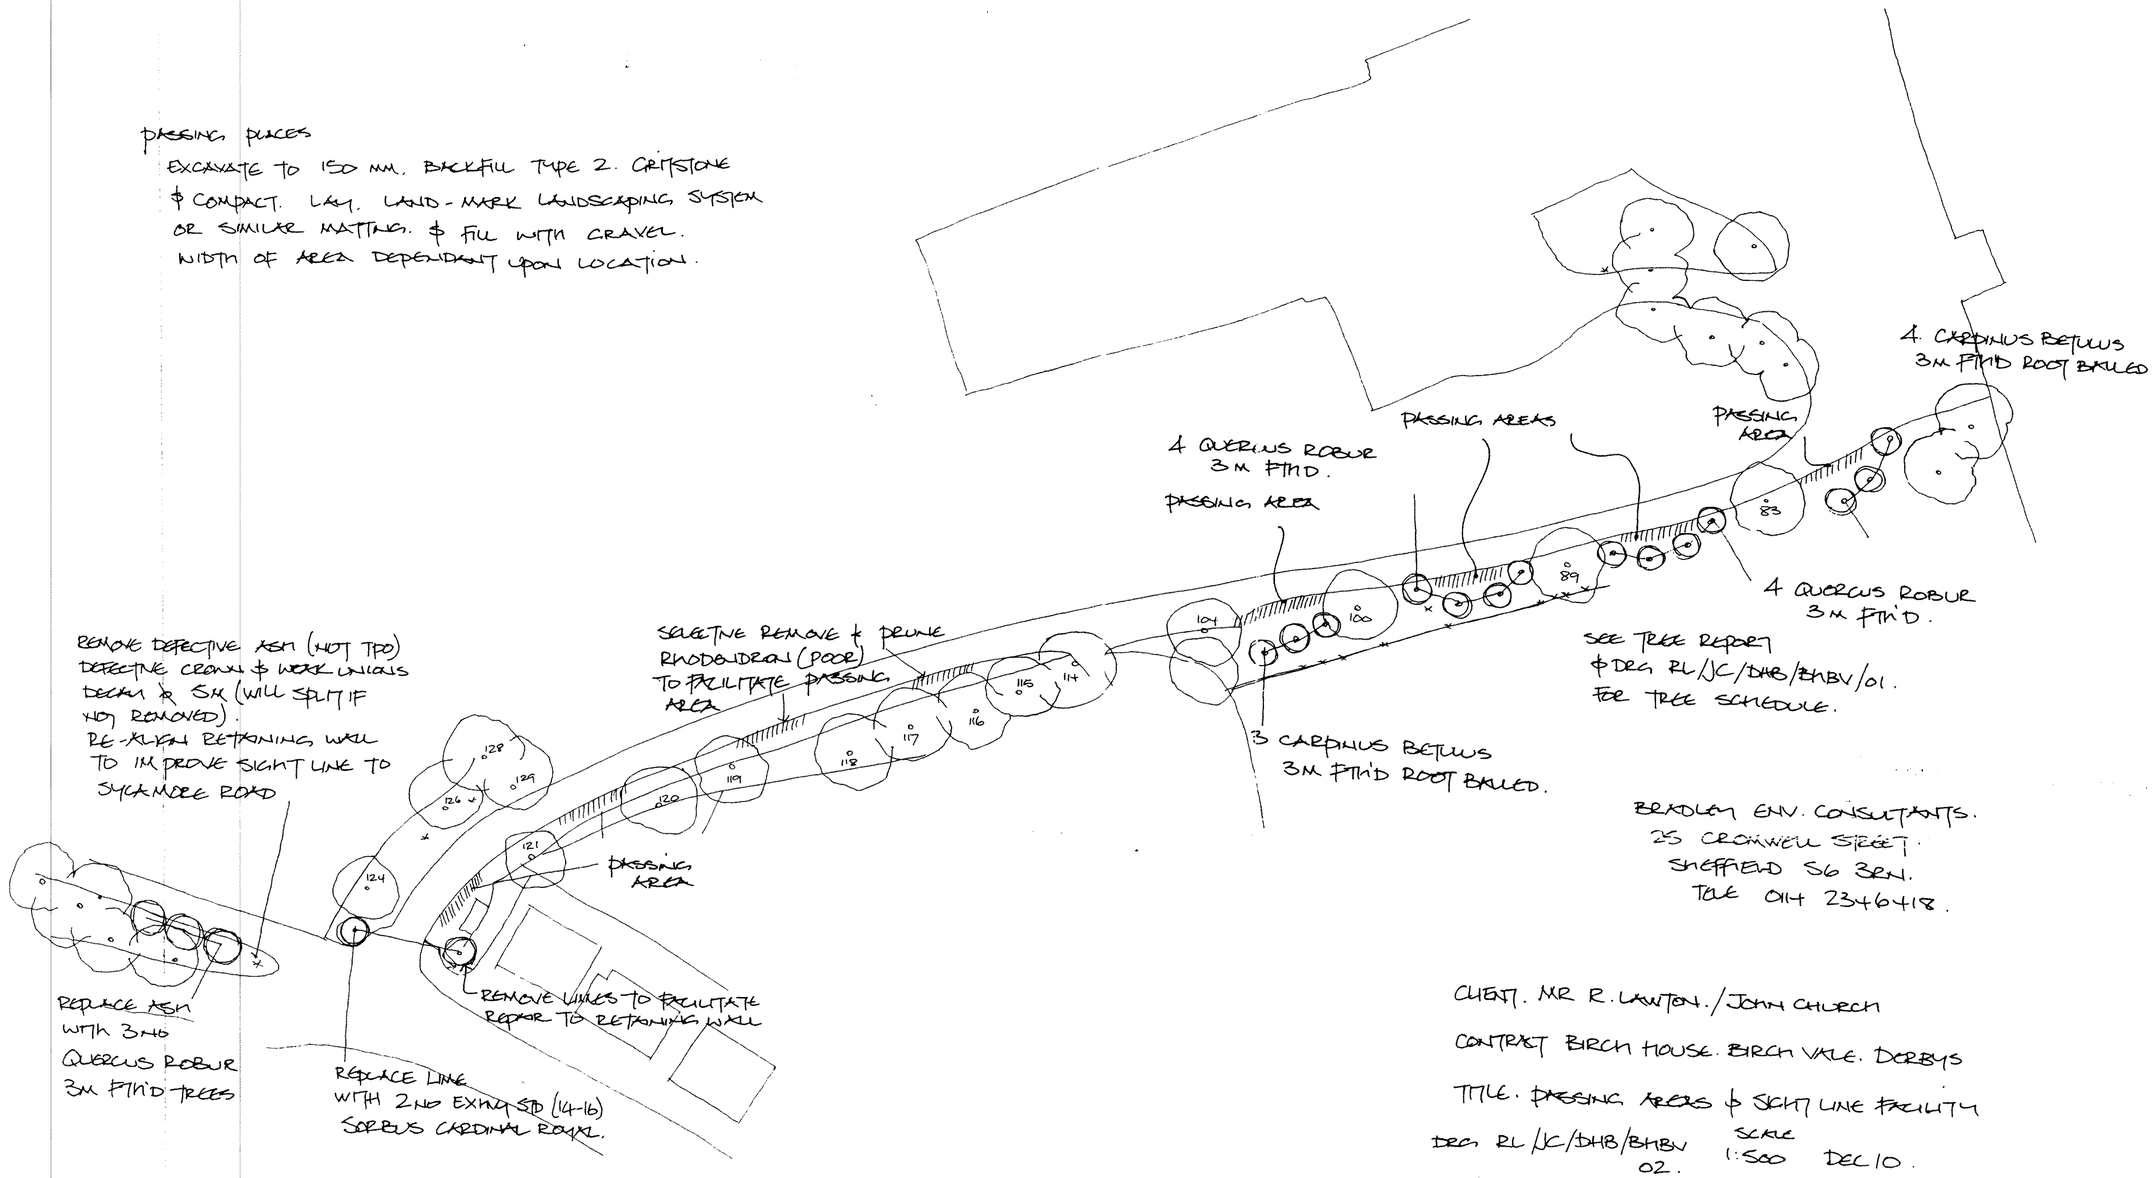

BRADLEY ENV. CONSULTANTS.
25 CROMWELL STREET.
SHEFFIELD S6 3RN.
TELE 0114 2346418.

CLIENT. MR R. LAWTON./JOHN CHURCH

CONTRACT BIRCH HOUSE. BIRCH VALE. DERBYS

TITLE. PASSING AREAS & SIGHT LINE FACILITY

DRG. RL/JC/DHB/BHBV 02. SCALE 1:500 DEC 10.