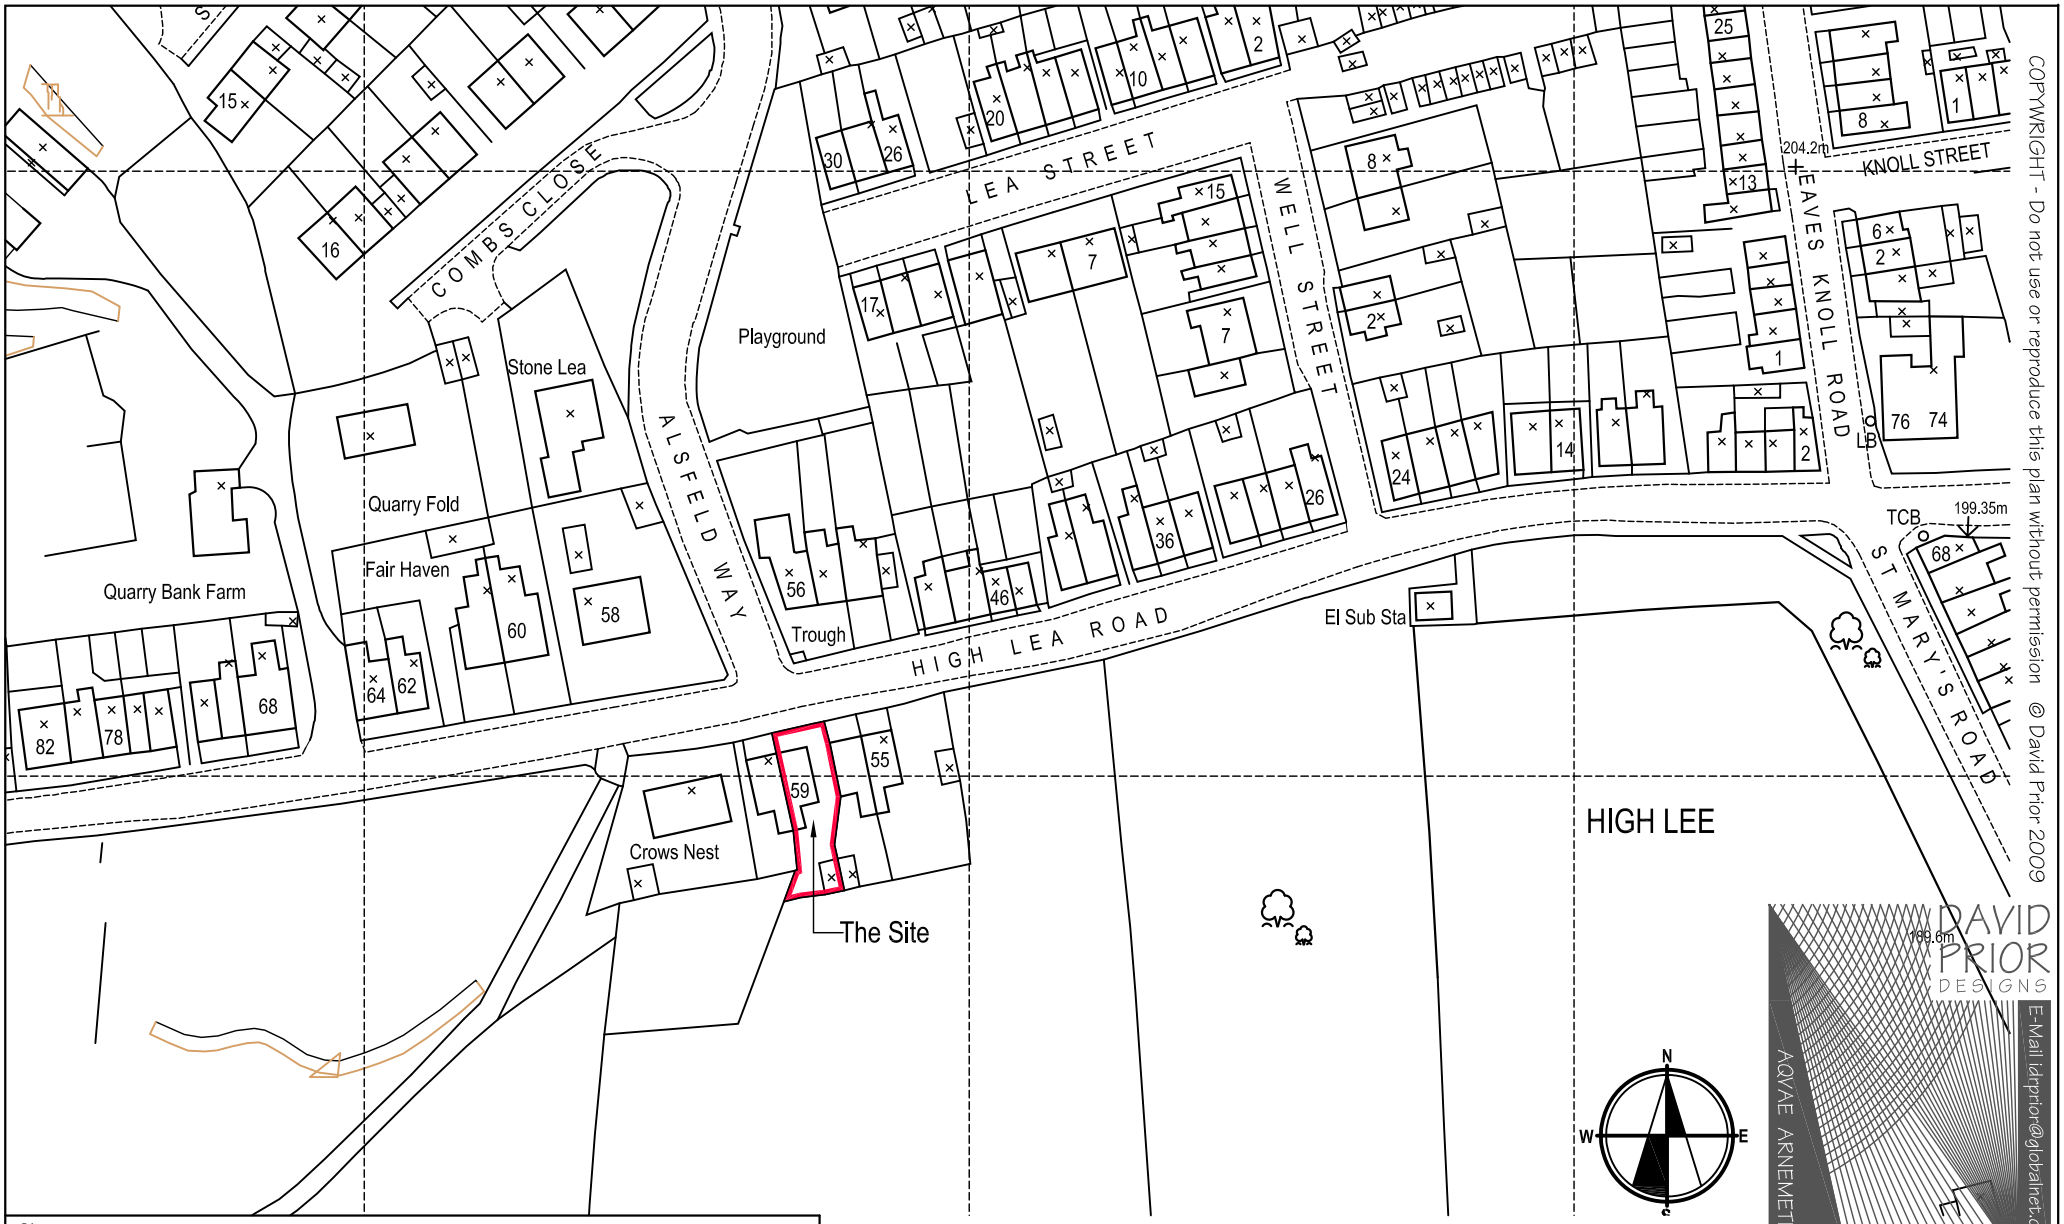


COPYWRIGHT - Do not use or reproduce this plan without permission © David Prior 2009

Client
Mr + Mrs Grimley - Stewart

Project
59 High Lea Road, New Mills, High Peak, Derbys. SK22 3DP

Scale	Plan No.	Rev.	Date.	Revisions
1-1250	370-10		Sep 06	

Drawing
O.S. Location Plan

PRELIMINARY | **SUBJECT TO PLANNING PERMISSION** | **SUBJECT TO BUILDING REGULATION APPROVAL**

DAVID PRIOR DESIGNS
AQVAE ARNEMETIAE
E-Mail idrprior@globalnet.co.uk
Tel+Fax 01298-70020
Mobile 07976-565 169
ARCHITECTURAL SERVICES
VAT Registration no. 520 5645 69
The Rowans 7 College Road
Buxton Derbyshire SK17 9DZ