

NOTES
USE FIGURED DIMENSIONS ONLY
ALL COURSING AND HATCHING IS INDICATIVE ONLY
CHECK ALL DIMENSIONS ON SITE PRIOR TO CONSTRUCTION

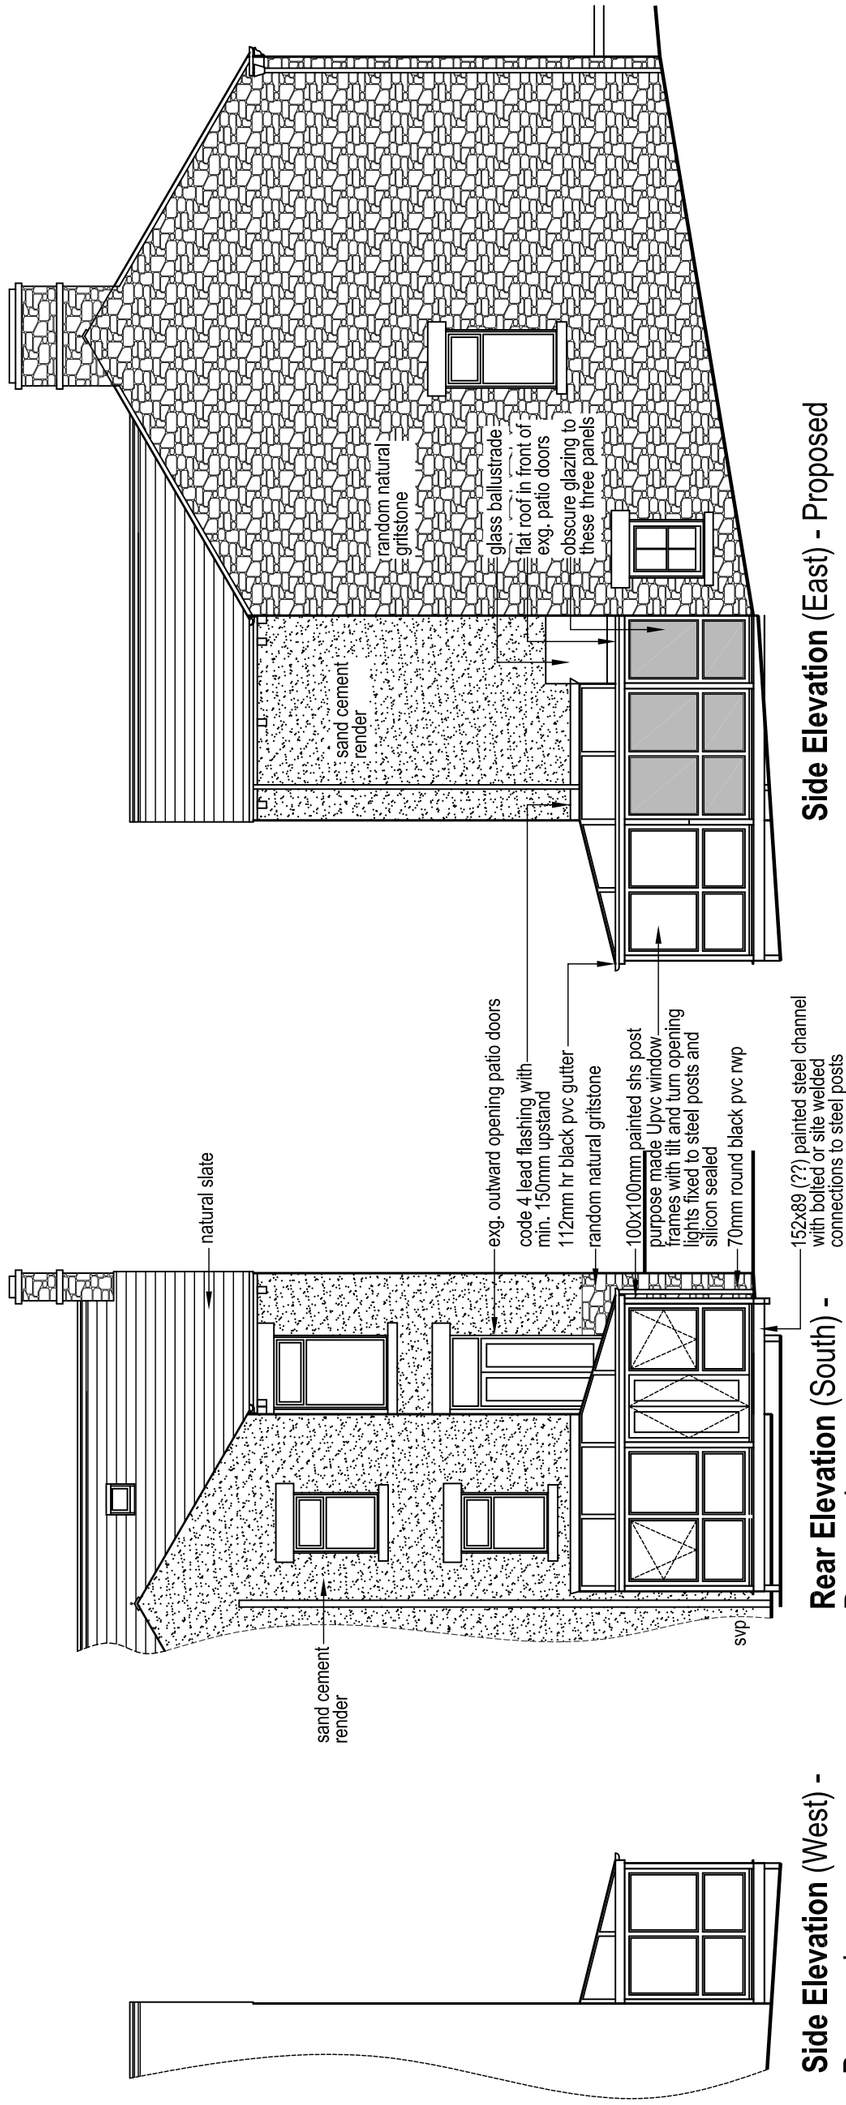

Rear Elevation (South) - Proposed

Side Elevation (West) - Proposed

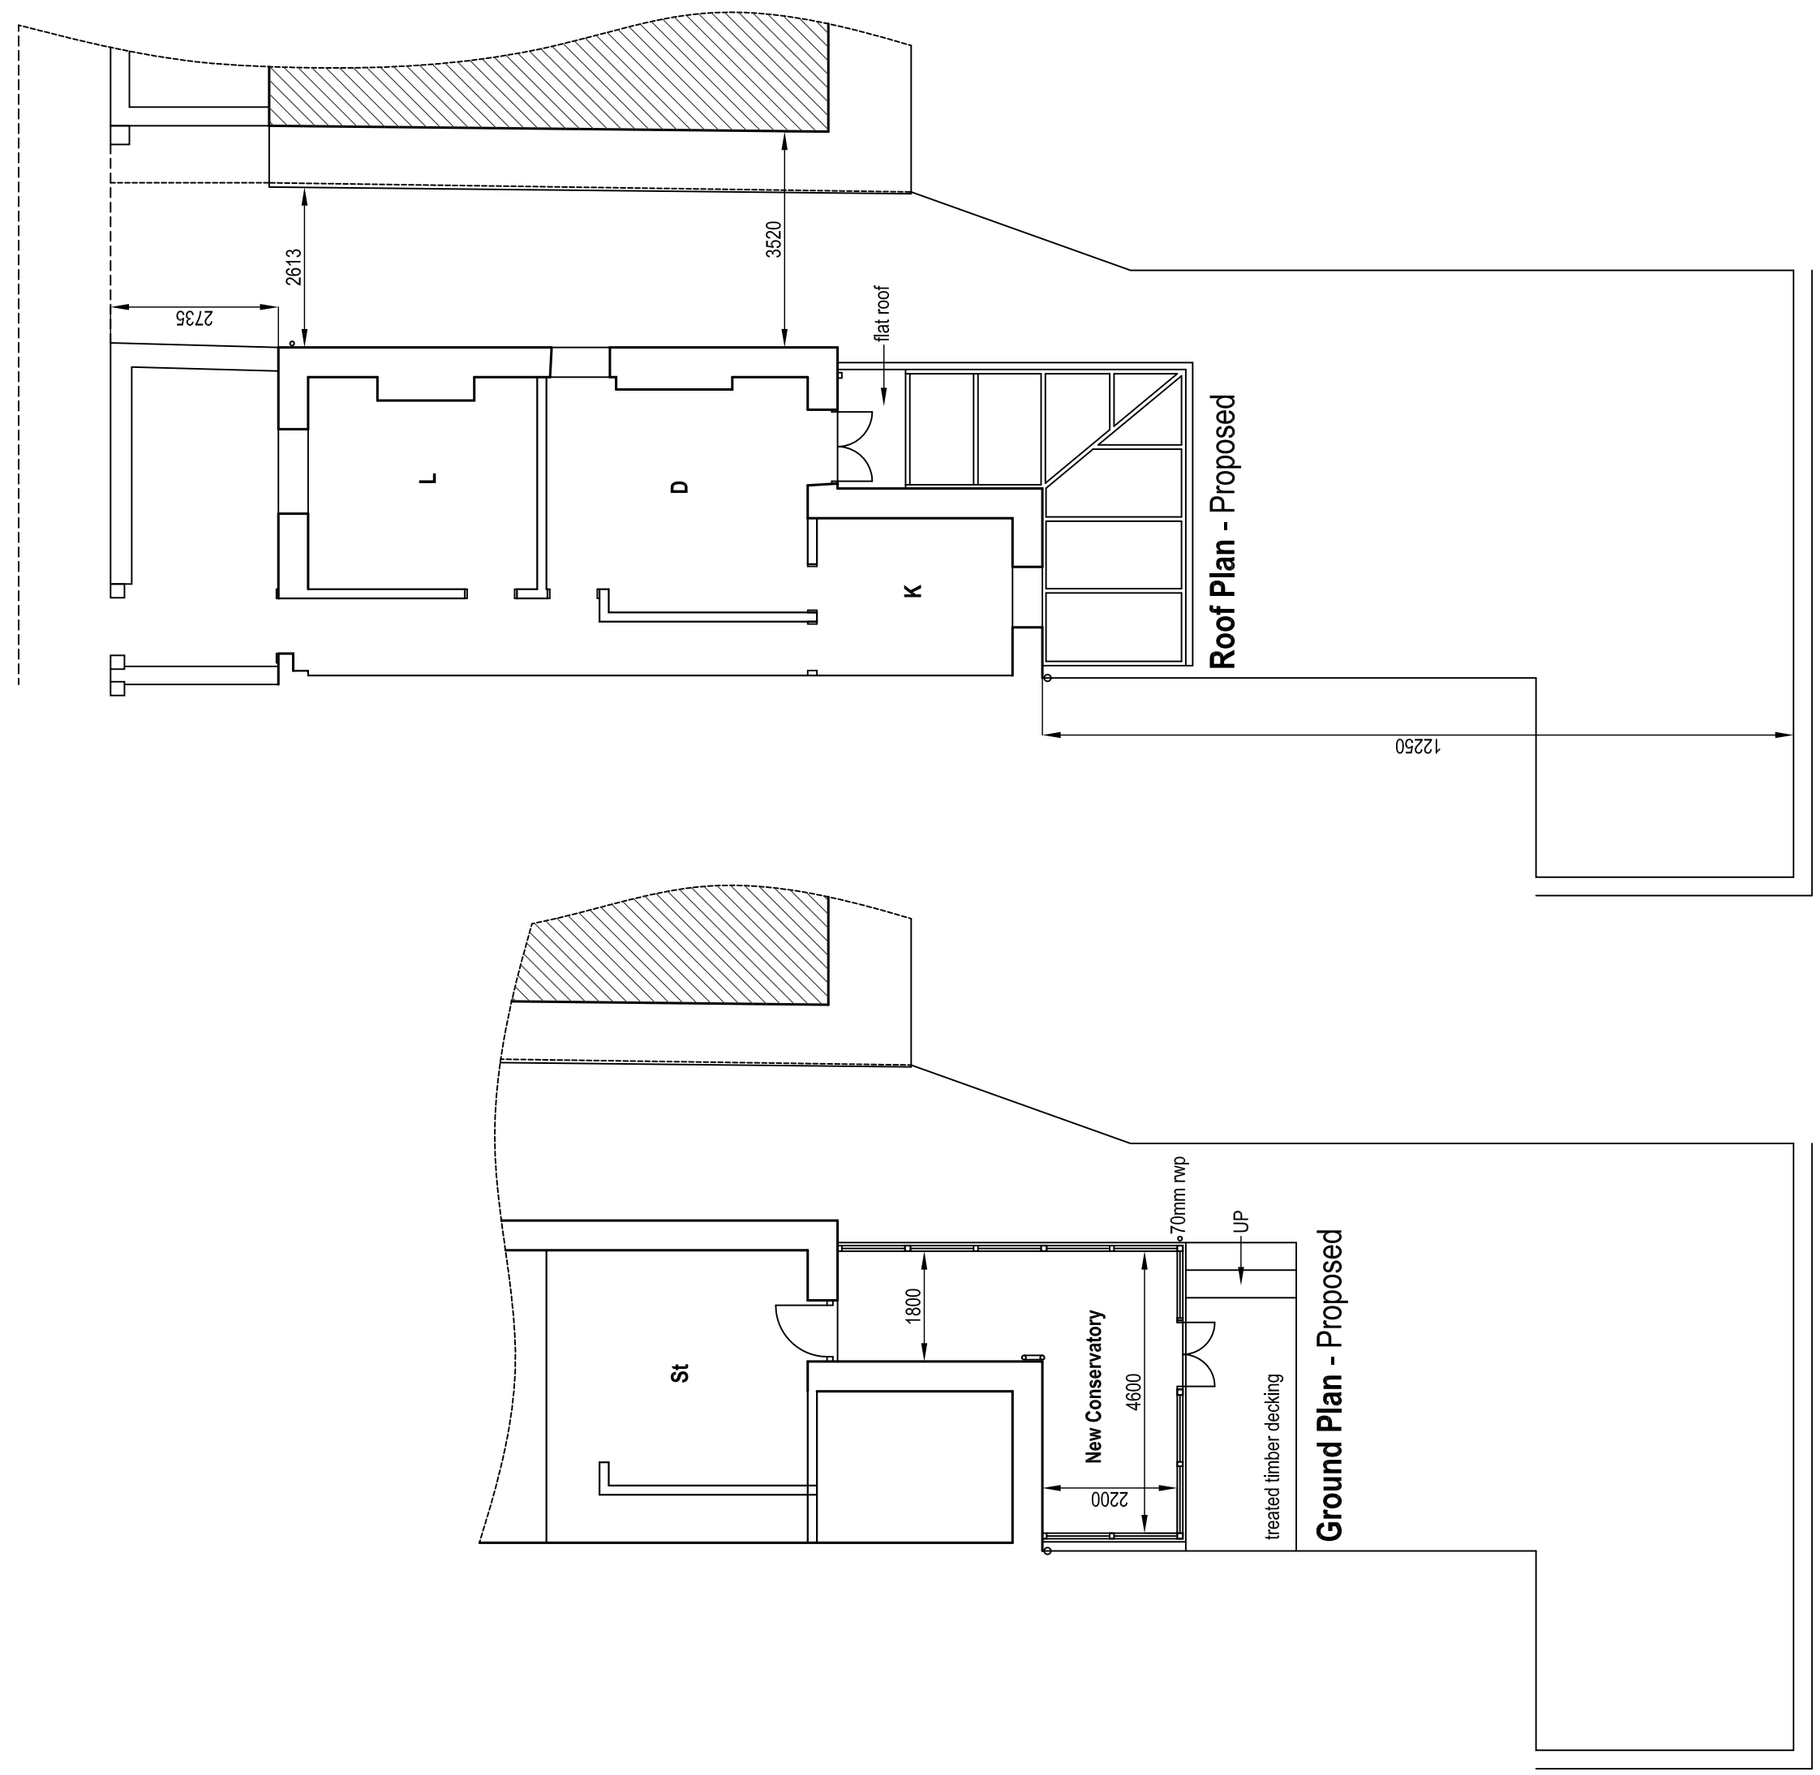

Roof Plan - Proposed

Ground Plan - Proposed

Site Plan - Proposed

Revisions
A Apr 11 boundary dimensions added

SUBJECT TO PLANNING PERMISSION

SUBJECT TO BUILDING REGULATION APPROVAL

Client
Mr + Mrs Grimley Stewart

Project
New Glazed Conservatory at
59 High Lea Road
New Mills
High Peak
Derbyshire
SK22 3DP

Drawing
Plans + Elevations - Proposed

Scale
1-100 APPROXIMATELY

Plan no.	Revision	Date
370-11	**A**	**Mar 11**

COPYRIGHT:- Do not use or reproduce this plan without permission

The Rowans - 7 College Road
Buxton - Derbyshire - SK17 9DZ

DAVID PRIOR DESIGNS
AQVAE ARNEMETIAE
E-Mail id.prior@globalnet.co.uk
Tel+Fax 01298-70020
Mobile 07976-565 169
ARCHITECTURAL SERVICES
VAT Registration no. 520 5645 69

© David Prior 2011

1-100