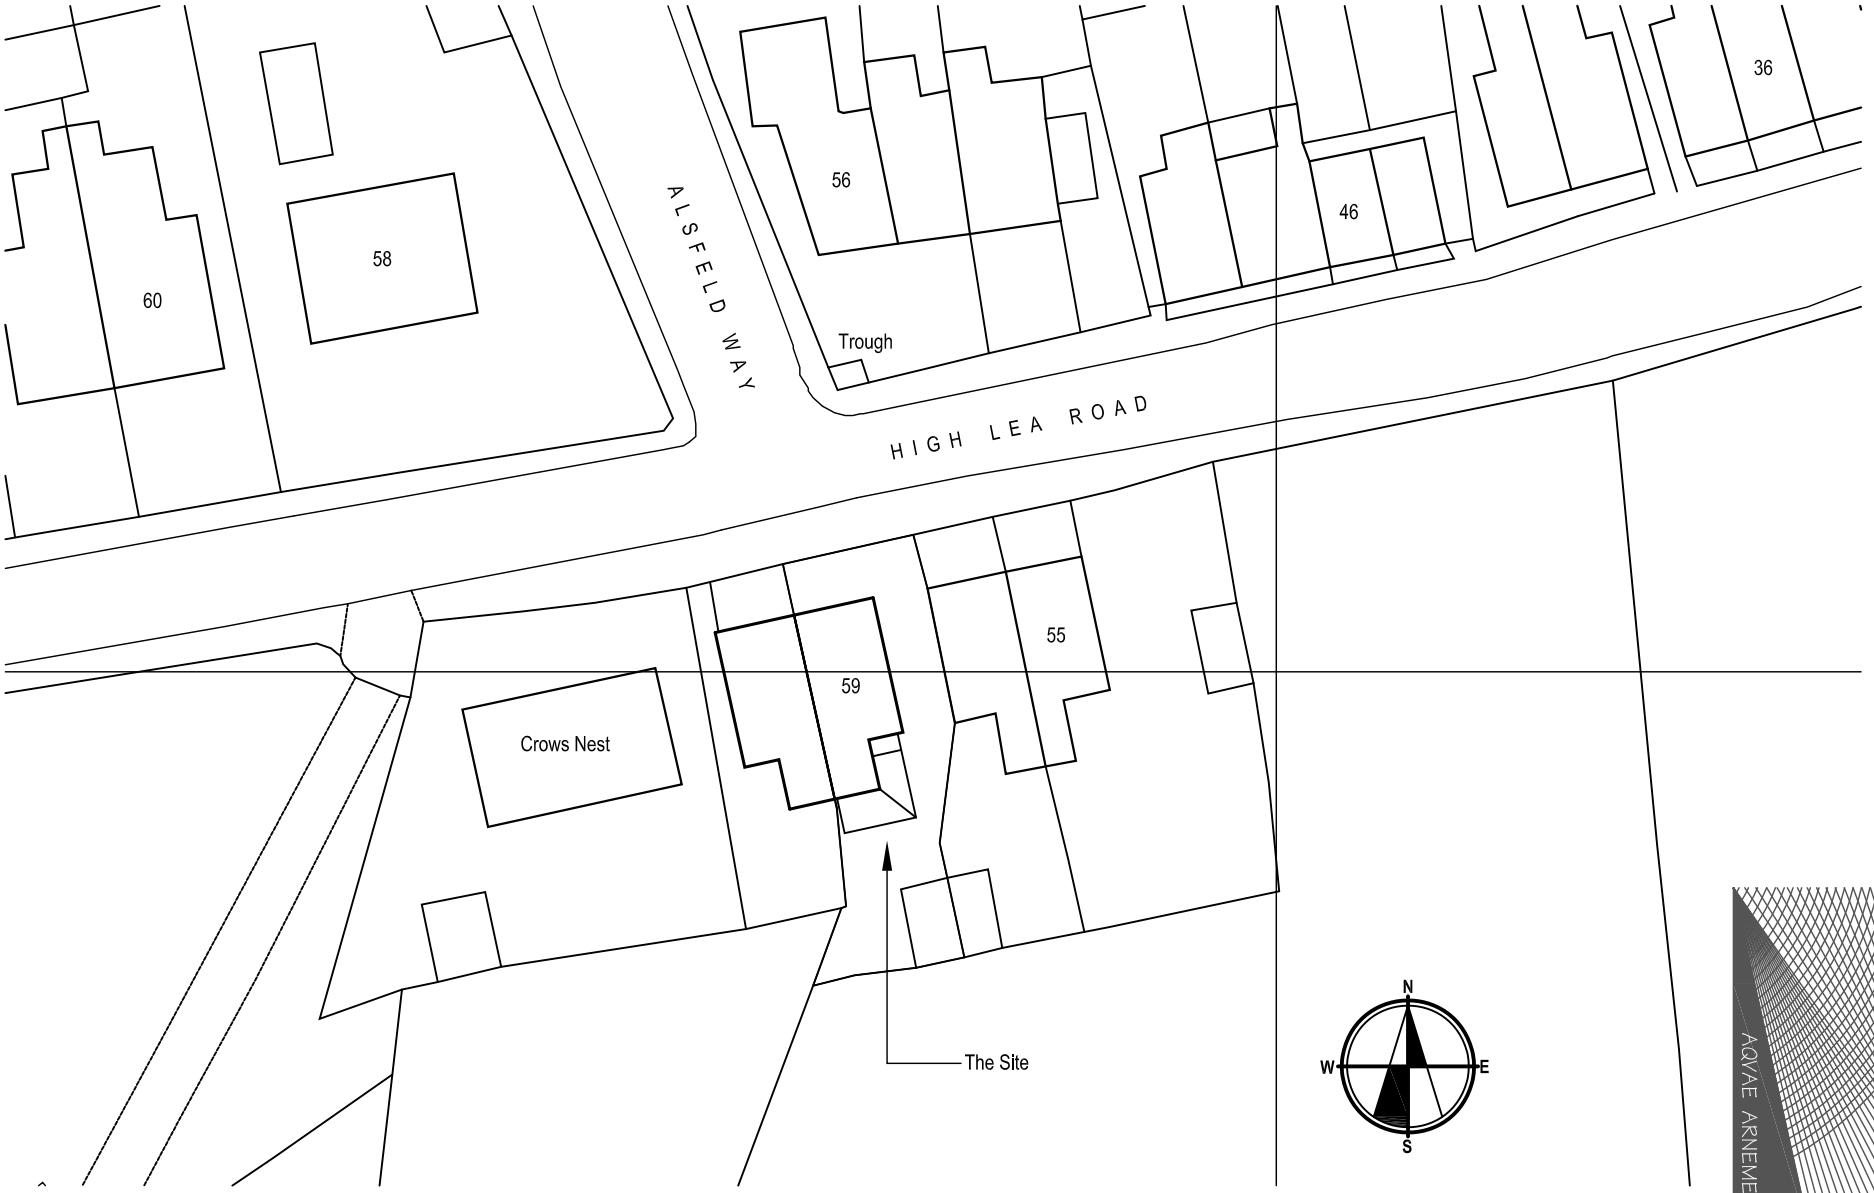


COPYWRIGHT - Do not use or reproduce this plan without permission © David Prior 2011

Client **Mr + Mrs Grimley - Stewart**					
Project **59 High Lea Road, New Mills, High Peak, Derbys. SK22 3DP**	Scale **1-500**	Plan No. **370-12**	Rev.	Date. **Apr 11**	Revisions
Drawing **O.S. Site Plan**		**SUBJECT TO PLANNING PERMISSION**			

DAVID PRIOR DESIGNS
AQVAE ARNEMETIAE
E-Mail idrprior@globalnet.co.uk
Tel+Fax 01298-70020
Mobile 07976-565 169
ARCHITECTURAL SERVICES
VAT Registration no. 520 5645 69
The Rowans 7 College Road
Buxton Derbyshire SK17 9DZ