
2011/0174

boundary

boundary

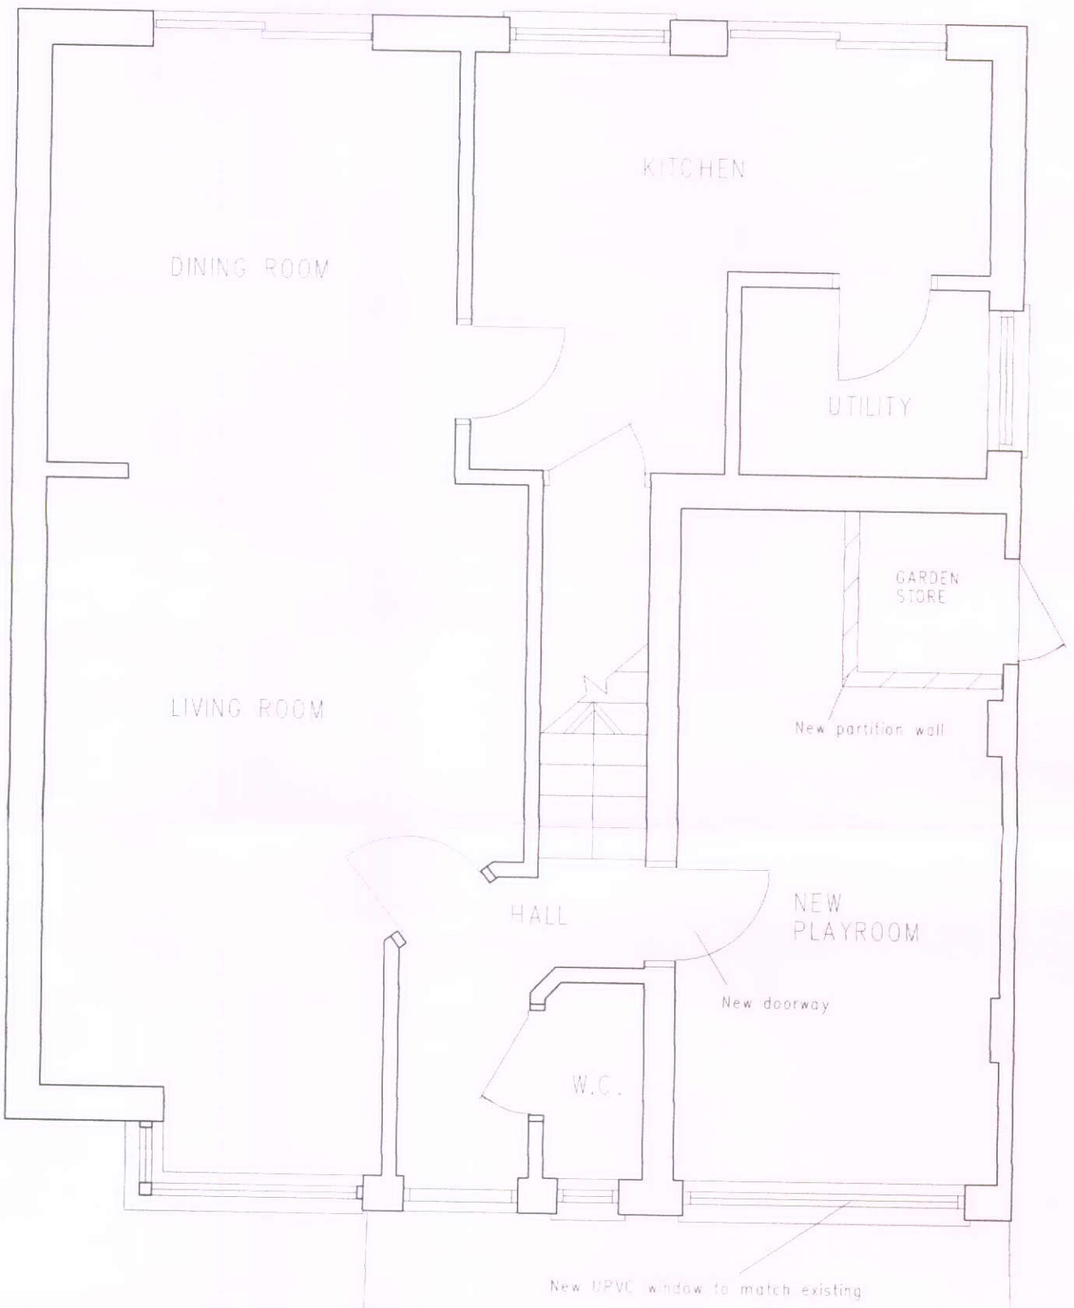

SIMON COLEY B.A.(HONS) Dip Arch RIBA.

ARCHITECT

2, Water's Edge Lane,
Chapel-en-le-Frith,
High Peak,
Derbyshire
SK23 0LP
Tel No. 01298 815835
Fax No. 01298 815219
E Mail: Ceosark@AOL.COM

SITE 23, Burnside Ave, Chapel-en-le-Frith

TITLE Proposed Ground Floor Plan

SCALE 1:50 | DATE March 2011 | BY SNC

DRAWING NO. 155 - TP11

REV	NOTES	DATE

0 1.0 1.5 2.0m
Scale