HPK/2011/0183

GARDEN

RETAINING BLOCK WALL

RETAINING BLOCK WALL

DN

MH.

REAR YARD AREA

PATIO PAVED AREA

EXISTING GROUND FLOOR

LIMESTONE BOUNDARY WALL

RWP

RWP

SVP

GARAGE

KITCHEN

DINING

2'6"

2'6"

RAYBURN FLUE

UP

HALL

LOUNGE


2'9"

RWP

PORCH

2'9"

LARGE FRONT DRIVE

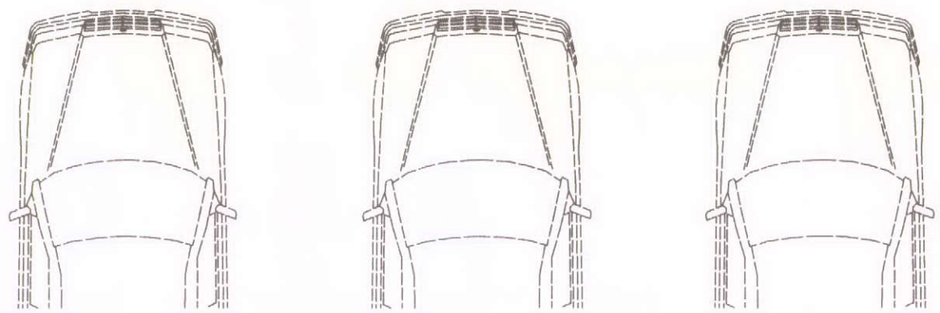


10 APR 2011

DWG: 2 STOREY EXTENSION
BALHOLME, SUNNYFIELDS
HARPUR HILL, BUXTON

REVISIONS:

SCALE:1:50 | CHECKED:
DATE: 30/03/11 | DRAWN:AJS

© THIS DRAWING AND THE BUILDING WORKS DEPICTED ARE COPYRIGHT AND MAY NOT BE REPRODUCED OR AMENDED EXCEPT BY WRITTEN PERMISSION. NO LIABILITY WILL BE ACCEPTED FOR AMENDMENTS MADE BY OTHER PERSONS. - DO NOT SCALE OFF DRAWING, CONFIRM ALL DIMS ON SITE.

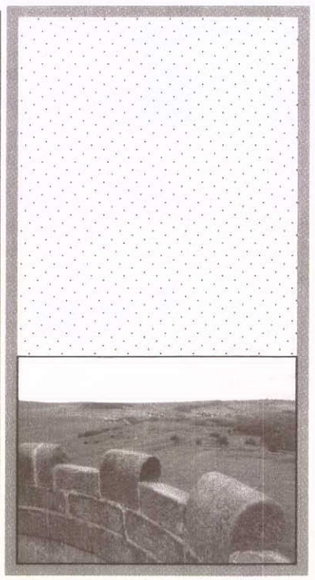

EXISTING - 01

PART L COMPLIANT