
HPK/2011 /197

EXISTING FIRST FLOOR PLAN

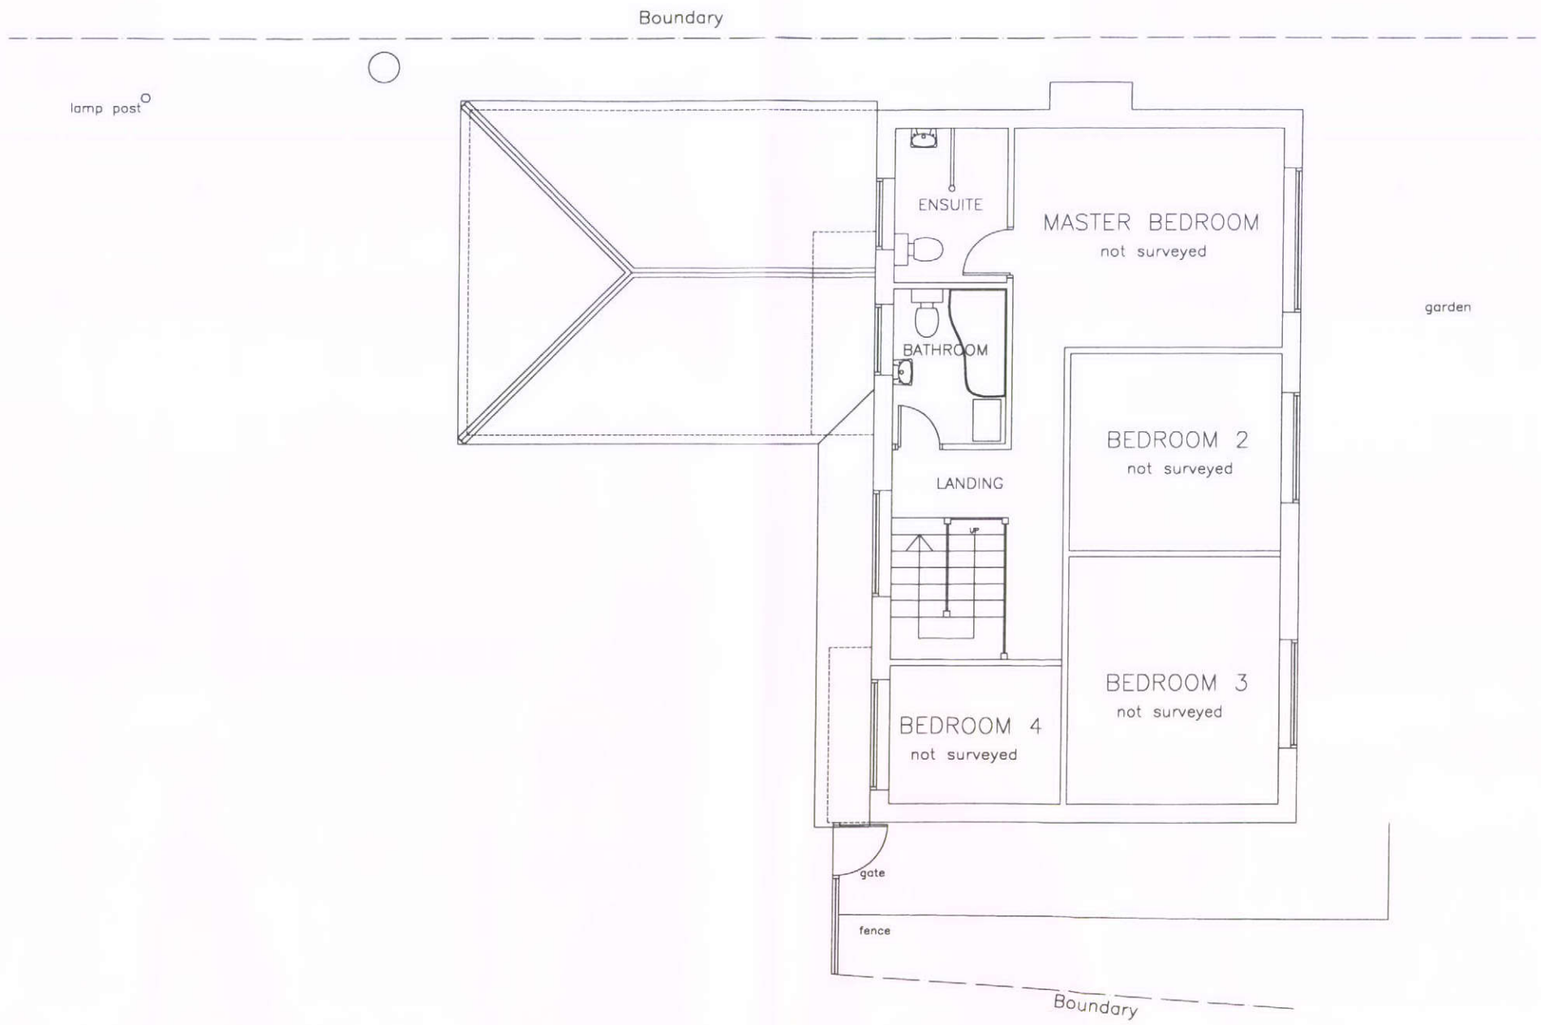

38 ASH GROVE, CHINLEY, HIGH PEAK, SK23 6BQ.

SCALE 1:100 DATE: OCTOBER 2010