
APR 2011 197

EXISTING GROUND FLOOR PLAN

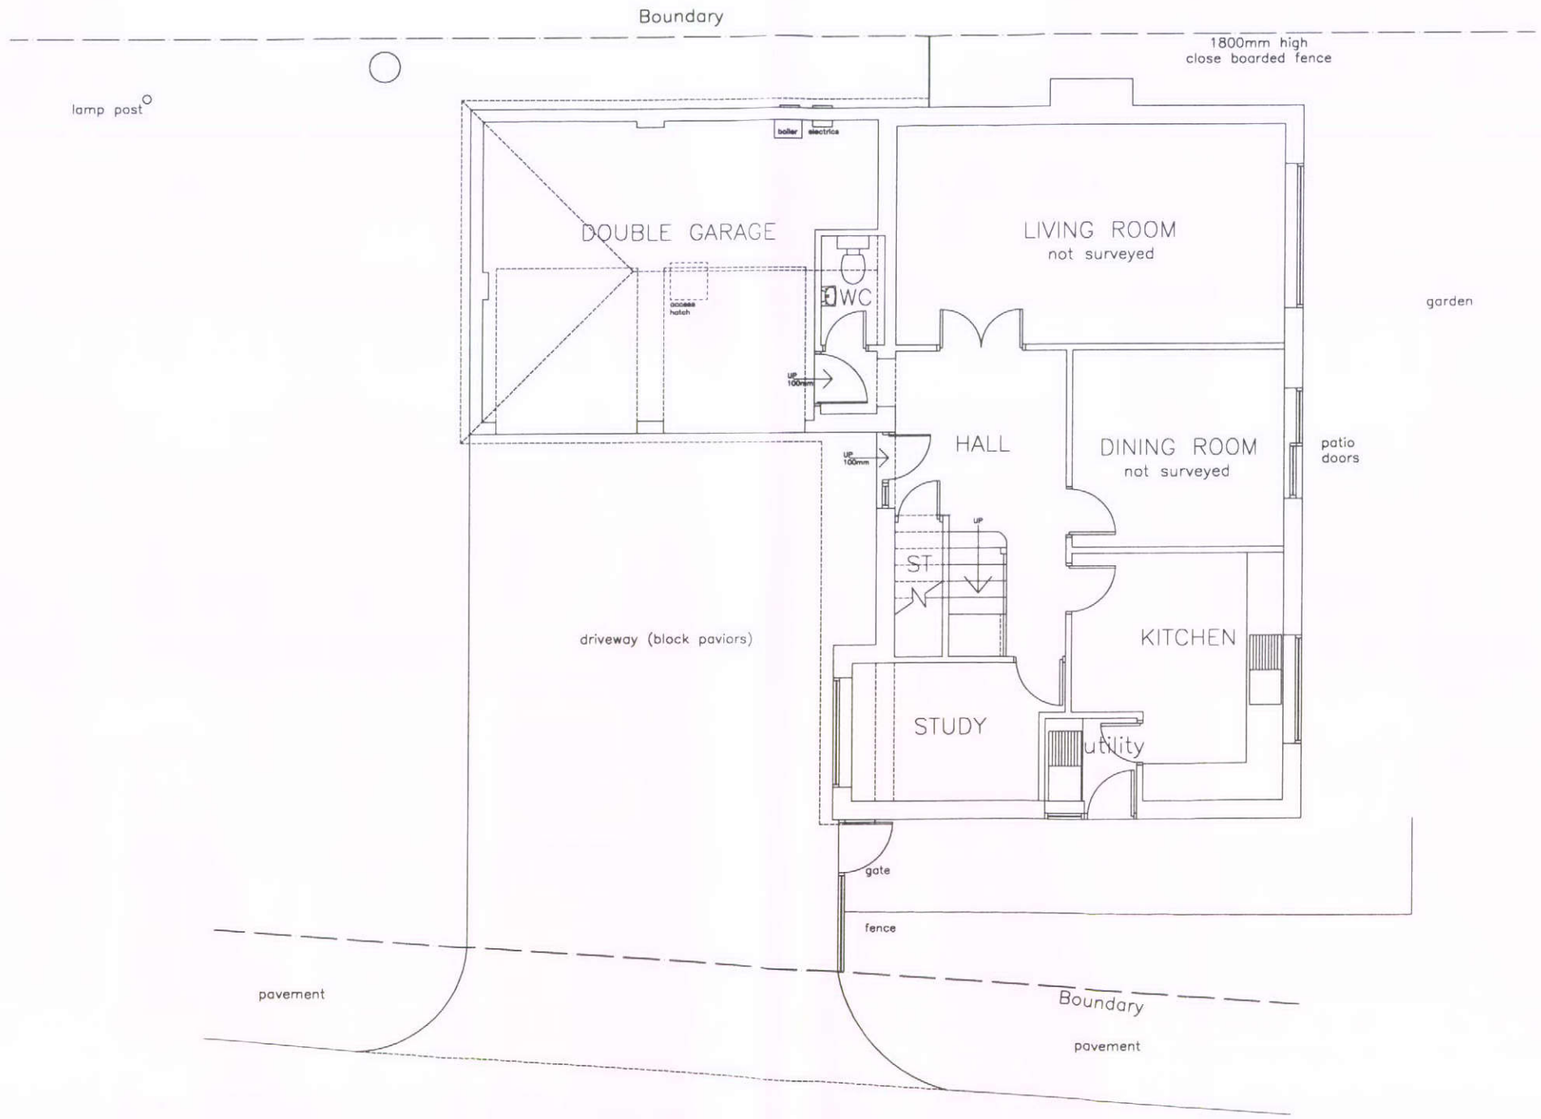

2

38 ASH GROVE, CHINLEY, HIGH PEAK, SK23 6BQ.

SCALE 1:100 DATE:OCTOBER 2010