
EXISTING SIDE ELEVATION

2011 0197

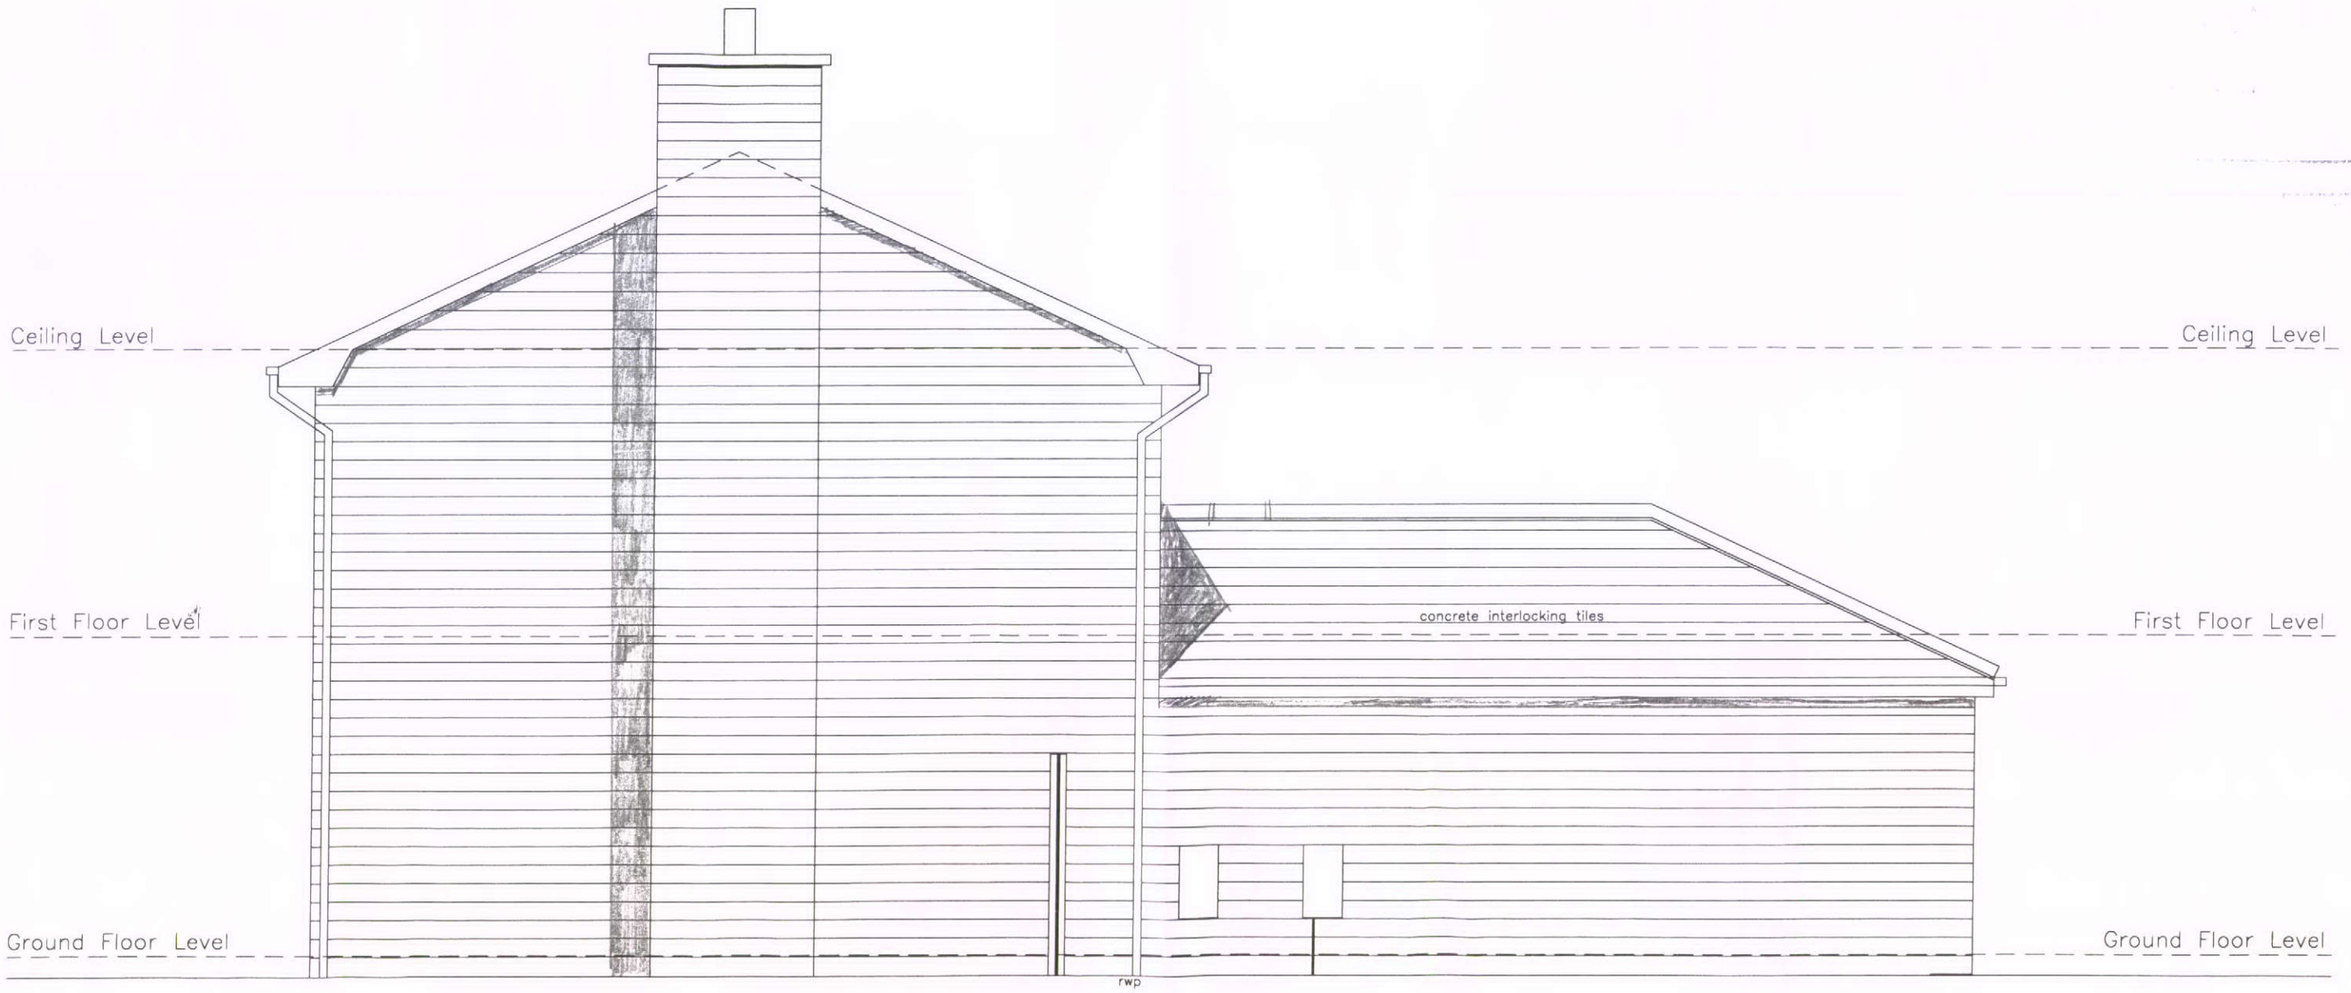

38 ASH GROVE, CHINLEY, HIGH PEAK, SK23 6BQ.

SCALE: 1: 50 DATE: OCTOBER 2010