HPK/2011/0066
05 APR 2011

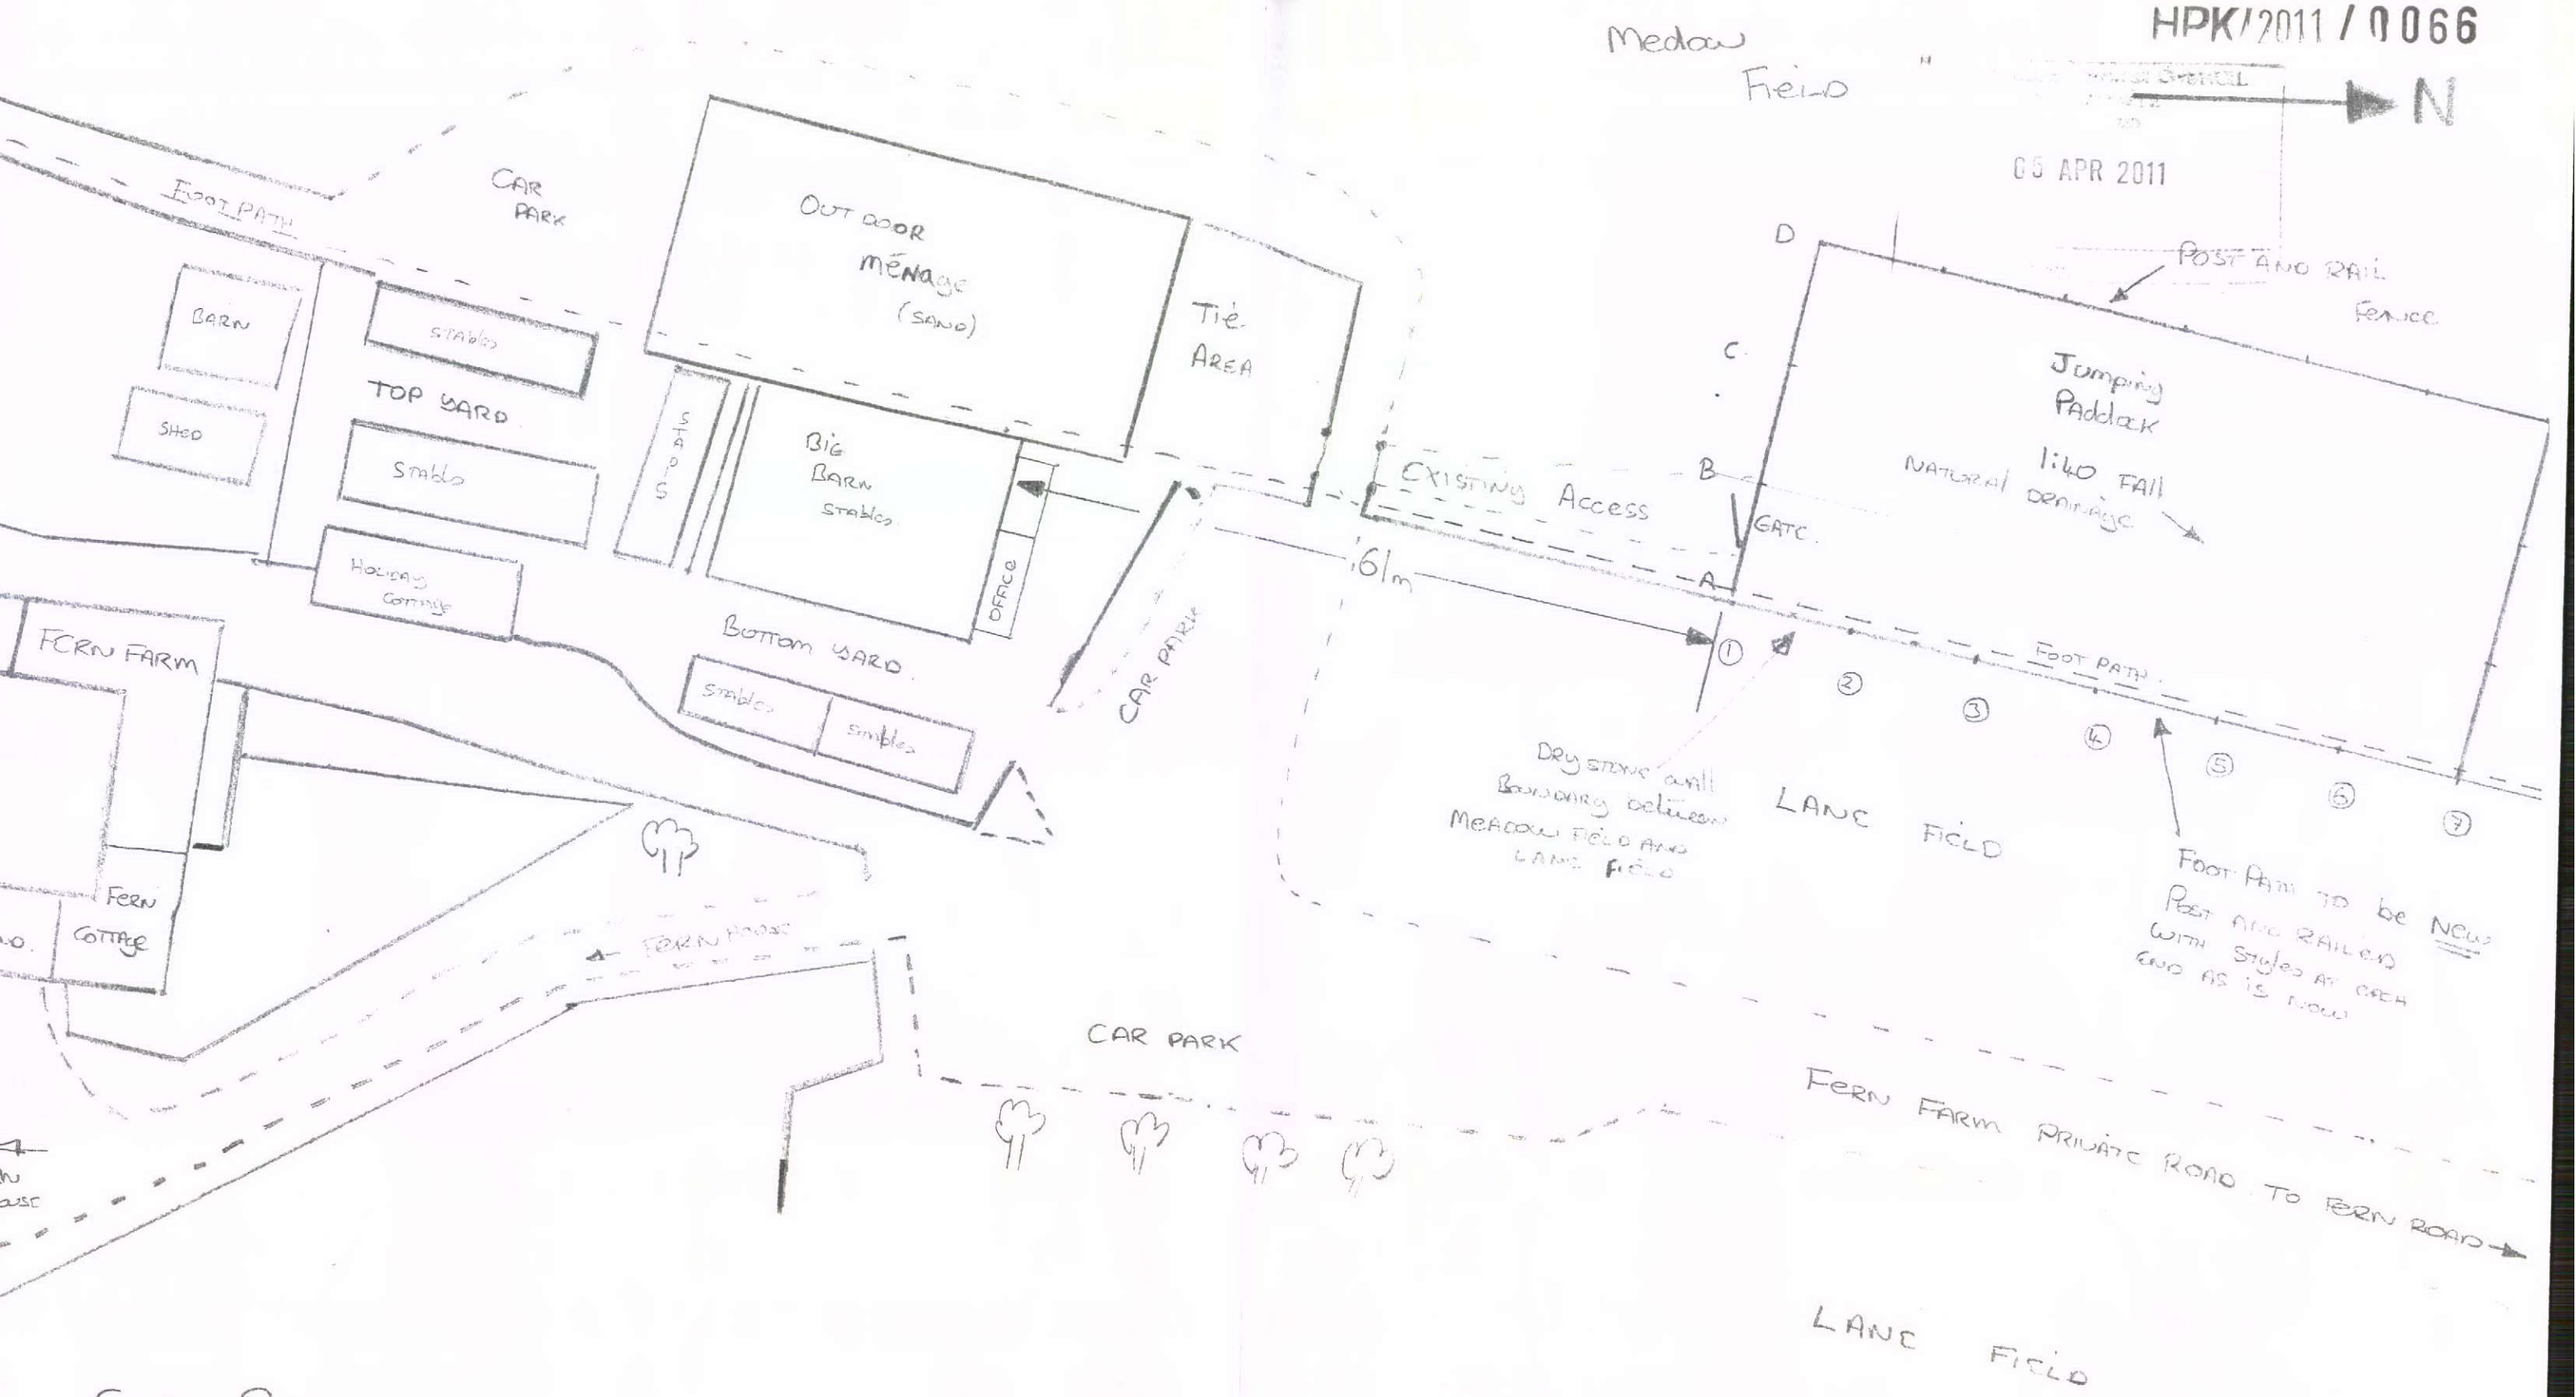

Site Plan
Buxton Riding School
Fern Farm
Fern Road
Buxton
SK17 9NP.

(Dave Thompson 07891401743) (HPK/2011/0066)

Scale 1:500 A3 paper