EAST TO WEST SECTION Scale 1:100 A2 PAPER

HPK/2011/0066

N

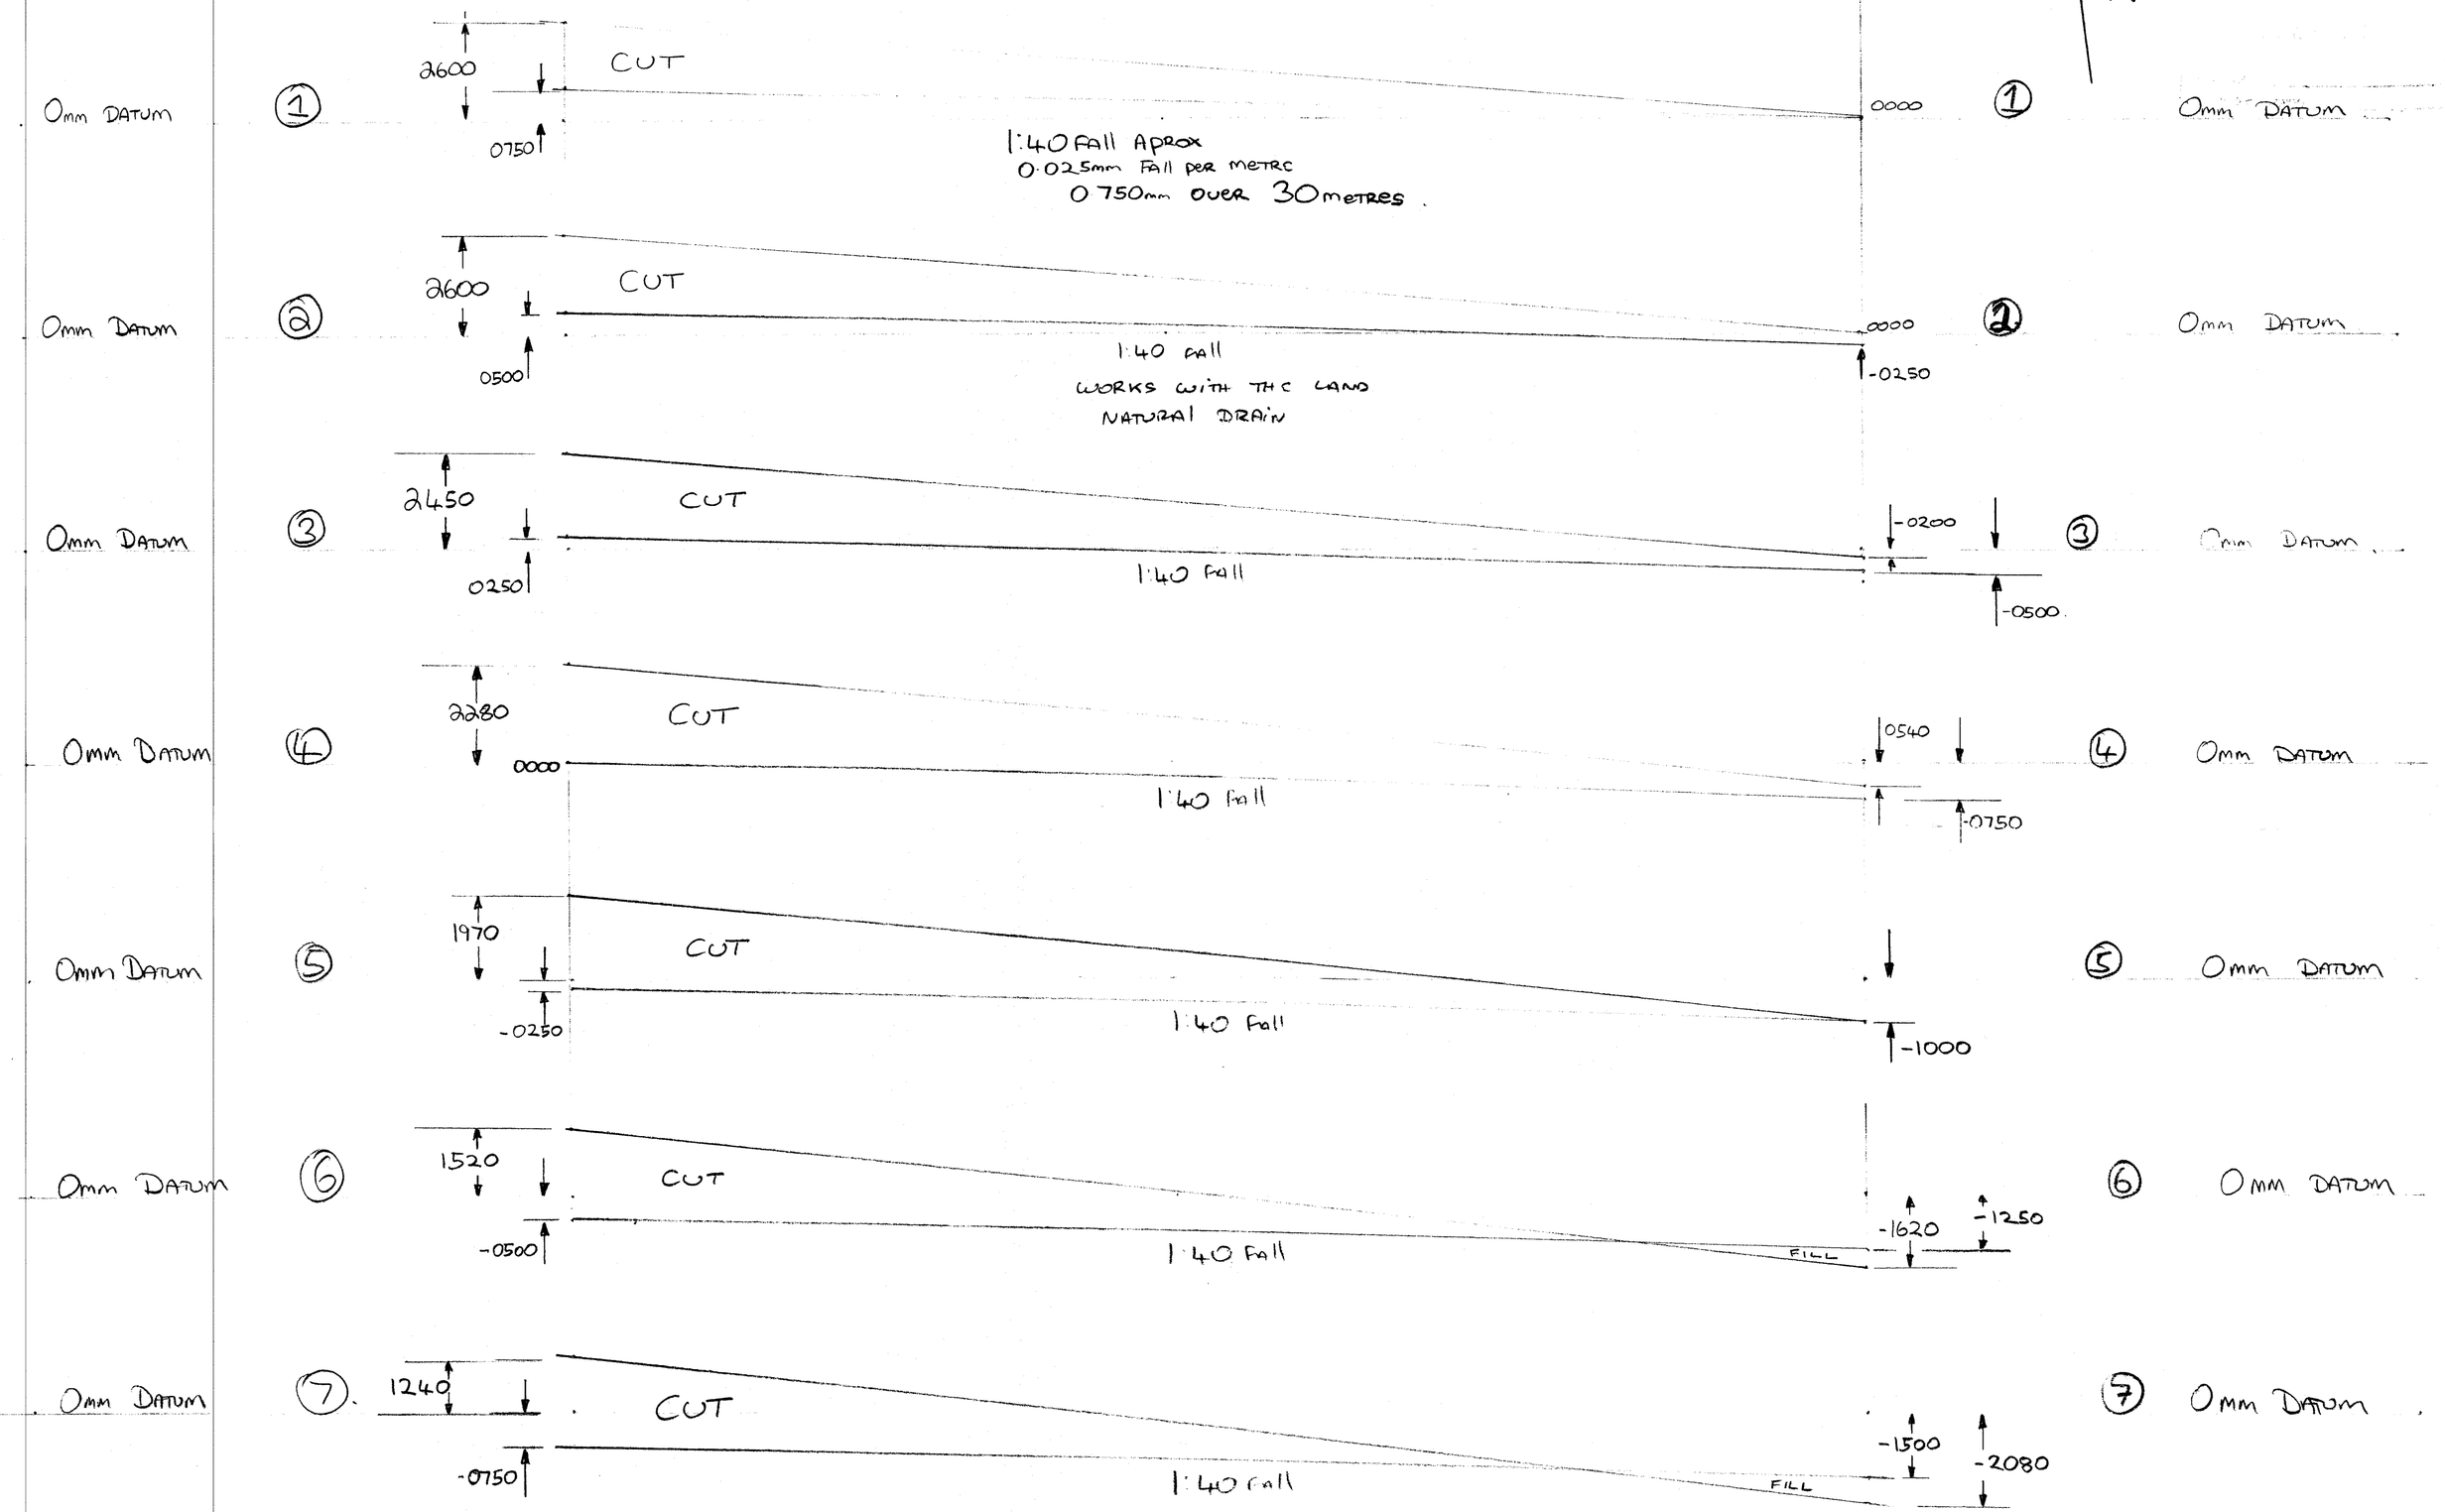

Jumping Paddock
Buxton Riding School
Fern Farm
Buxton
SK17 9NP. (HPK/2011/0066)

9
PAGE

DAVE THOMPSON
07891401743