
HPK/2011/0153

06 APR 2011

Note/
WINDOWS SHOWN TO
CO-ORDINATE GARAGE
ROOF DESIGNS.

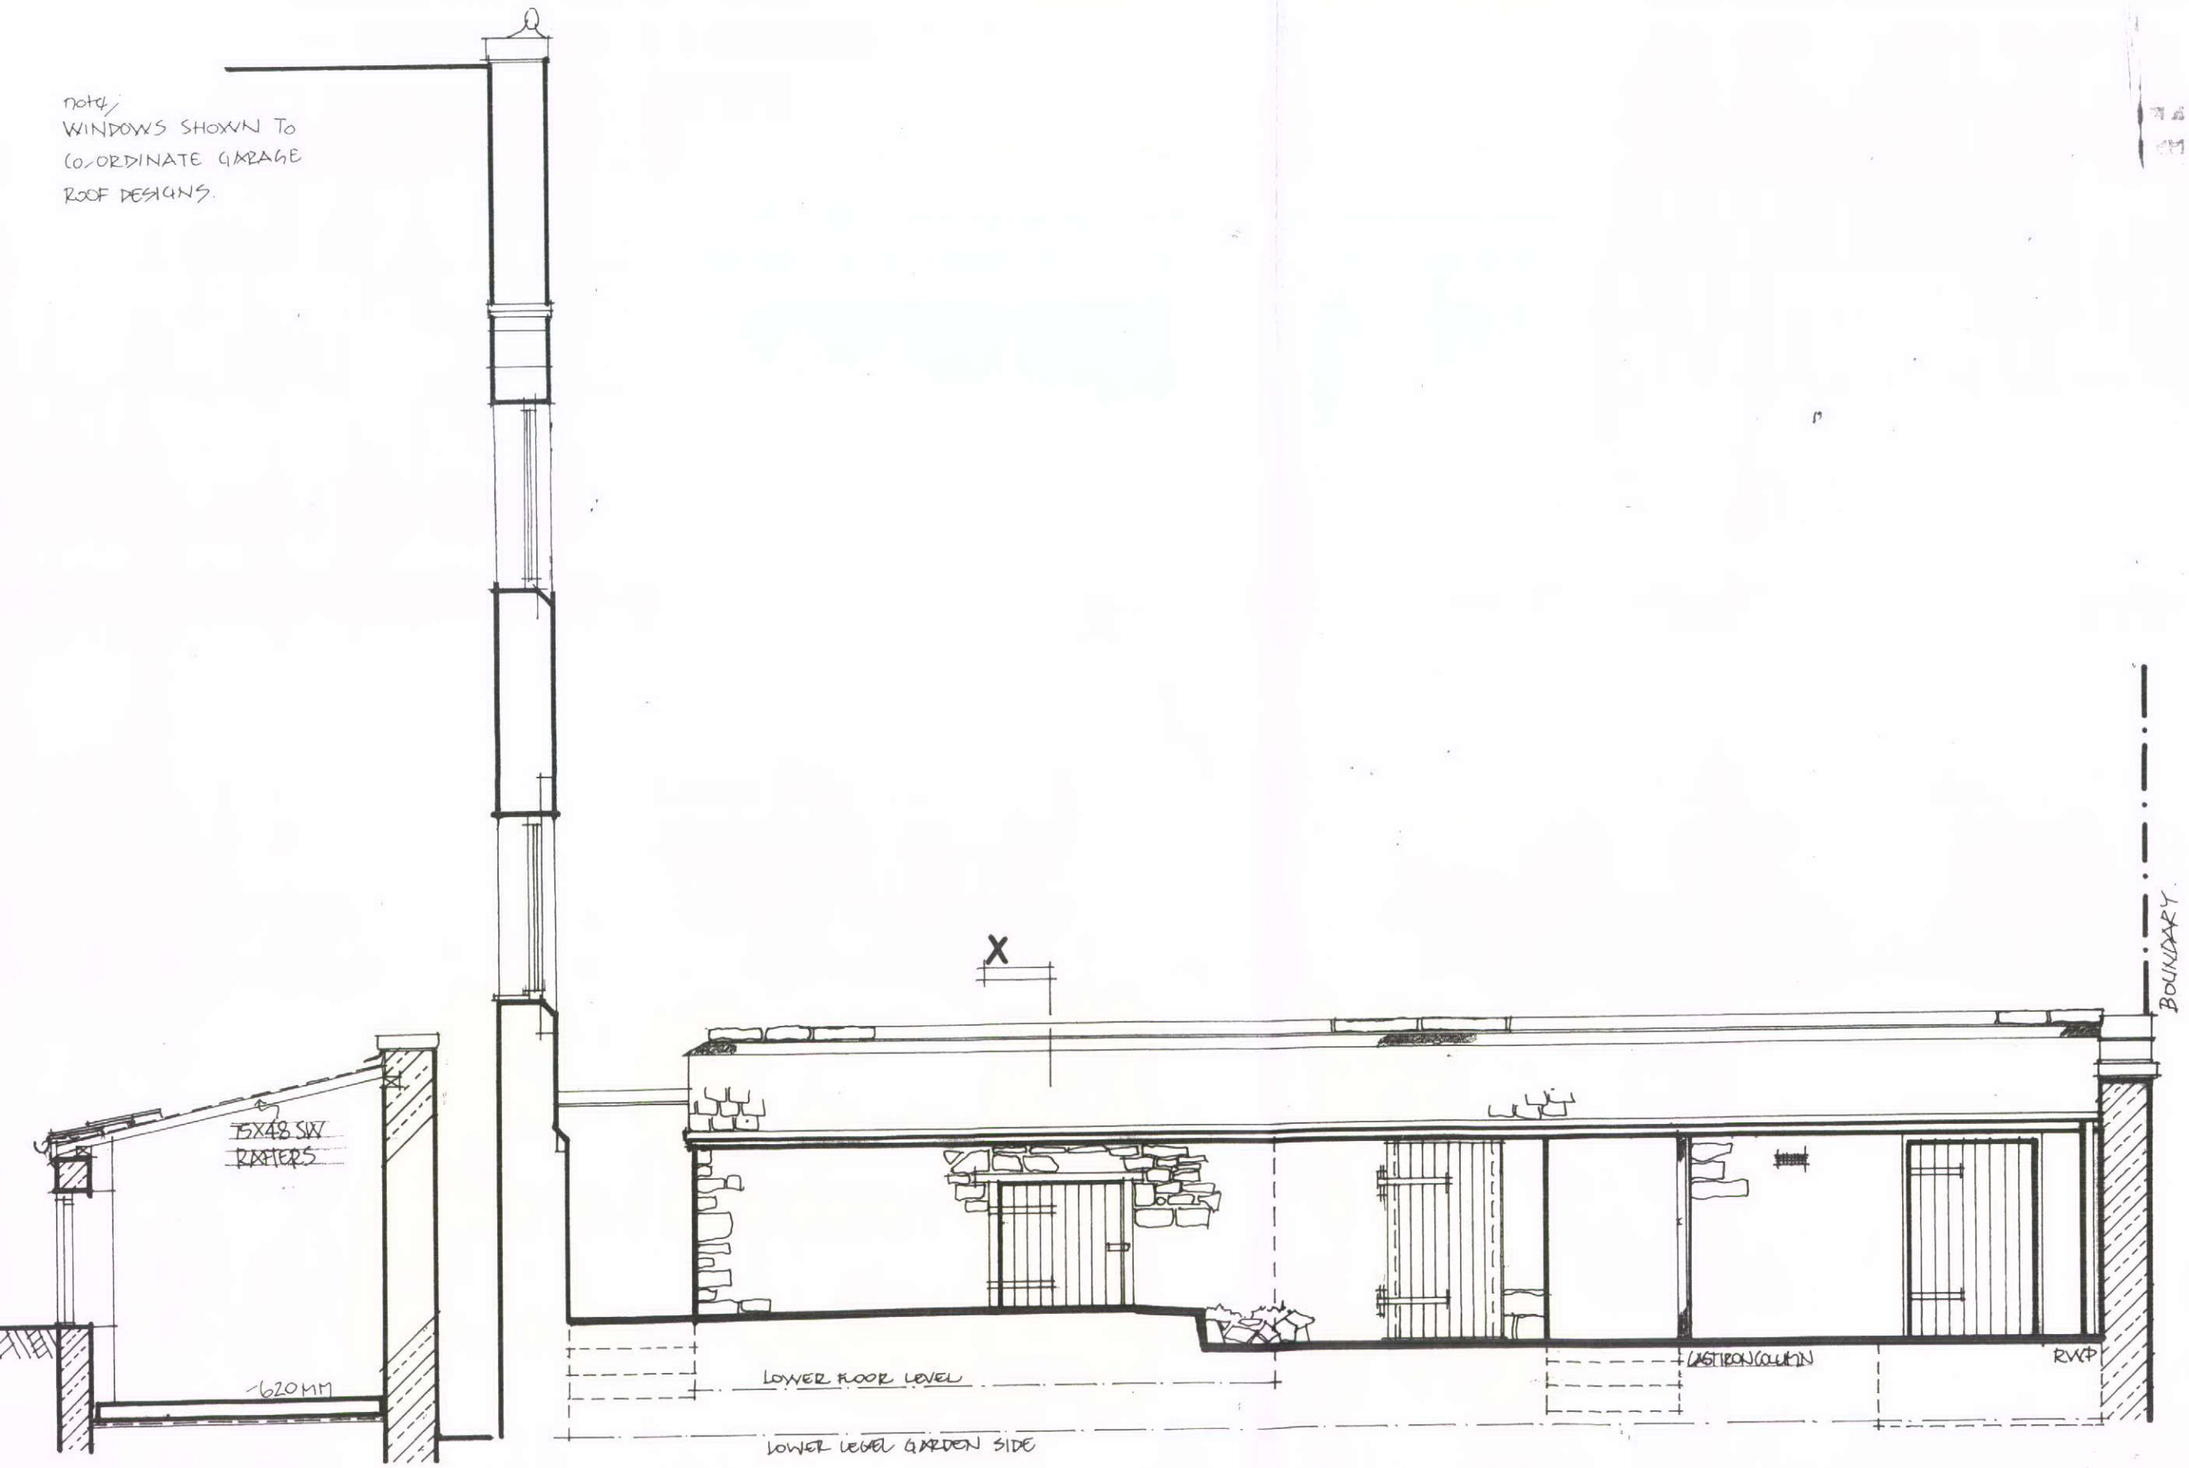

SECTION X/X 1:50

EXISTING FRONT ELEVATION 1:50

5