HPK/2011/0142

PROPOSED EXTENSIONS AND ALTERATIONS AT CORNER STONES, COMBS ROAD, CHAPEL EN LE FRITH.

drg no 11·3/1

08 APR 2011

John F. Lomas. M.R.I.C.S., M.B.Eng
Rothbury
Chapel Road
Hayfield
High Peak SK22 2JF
Tel. 01663 745186

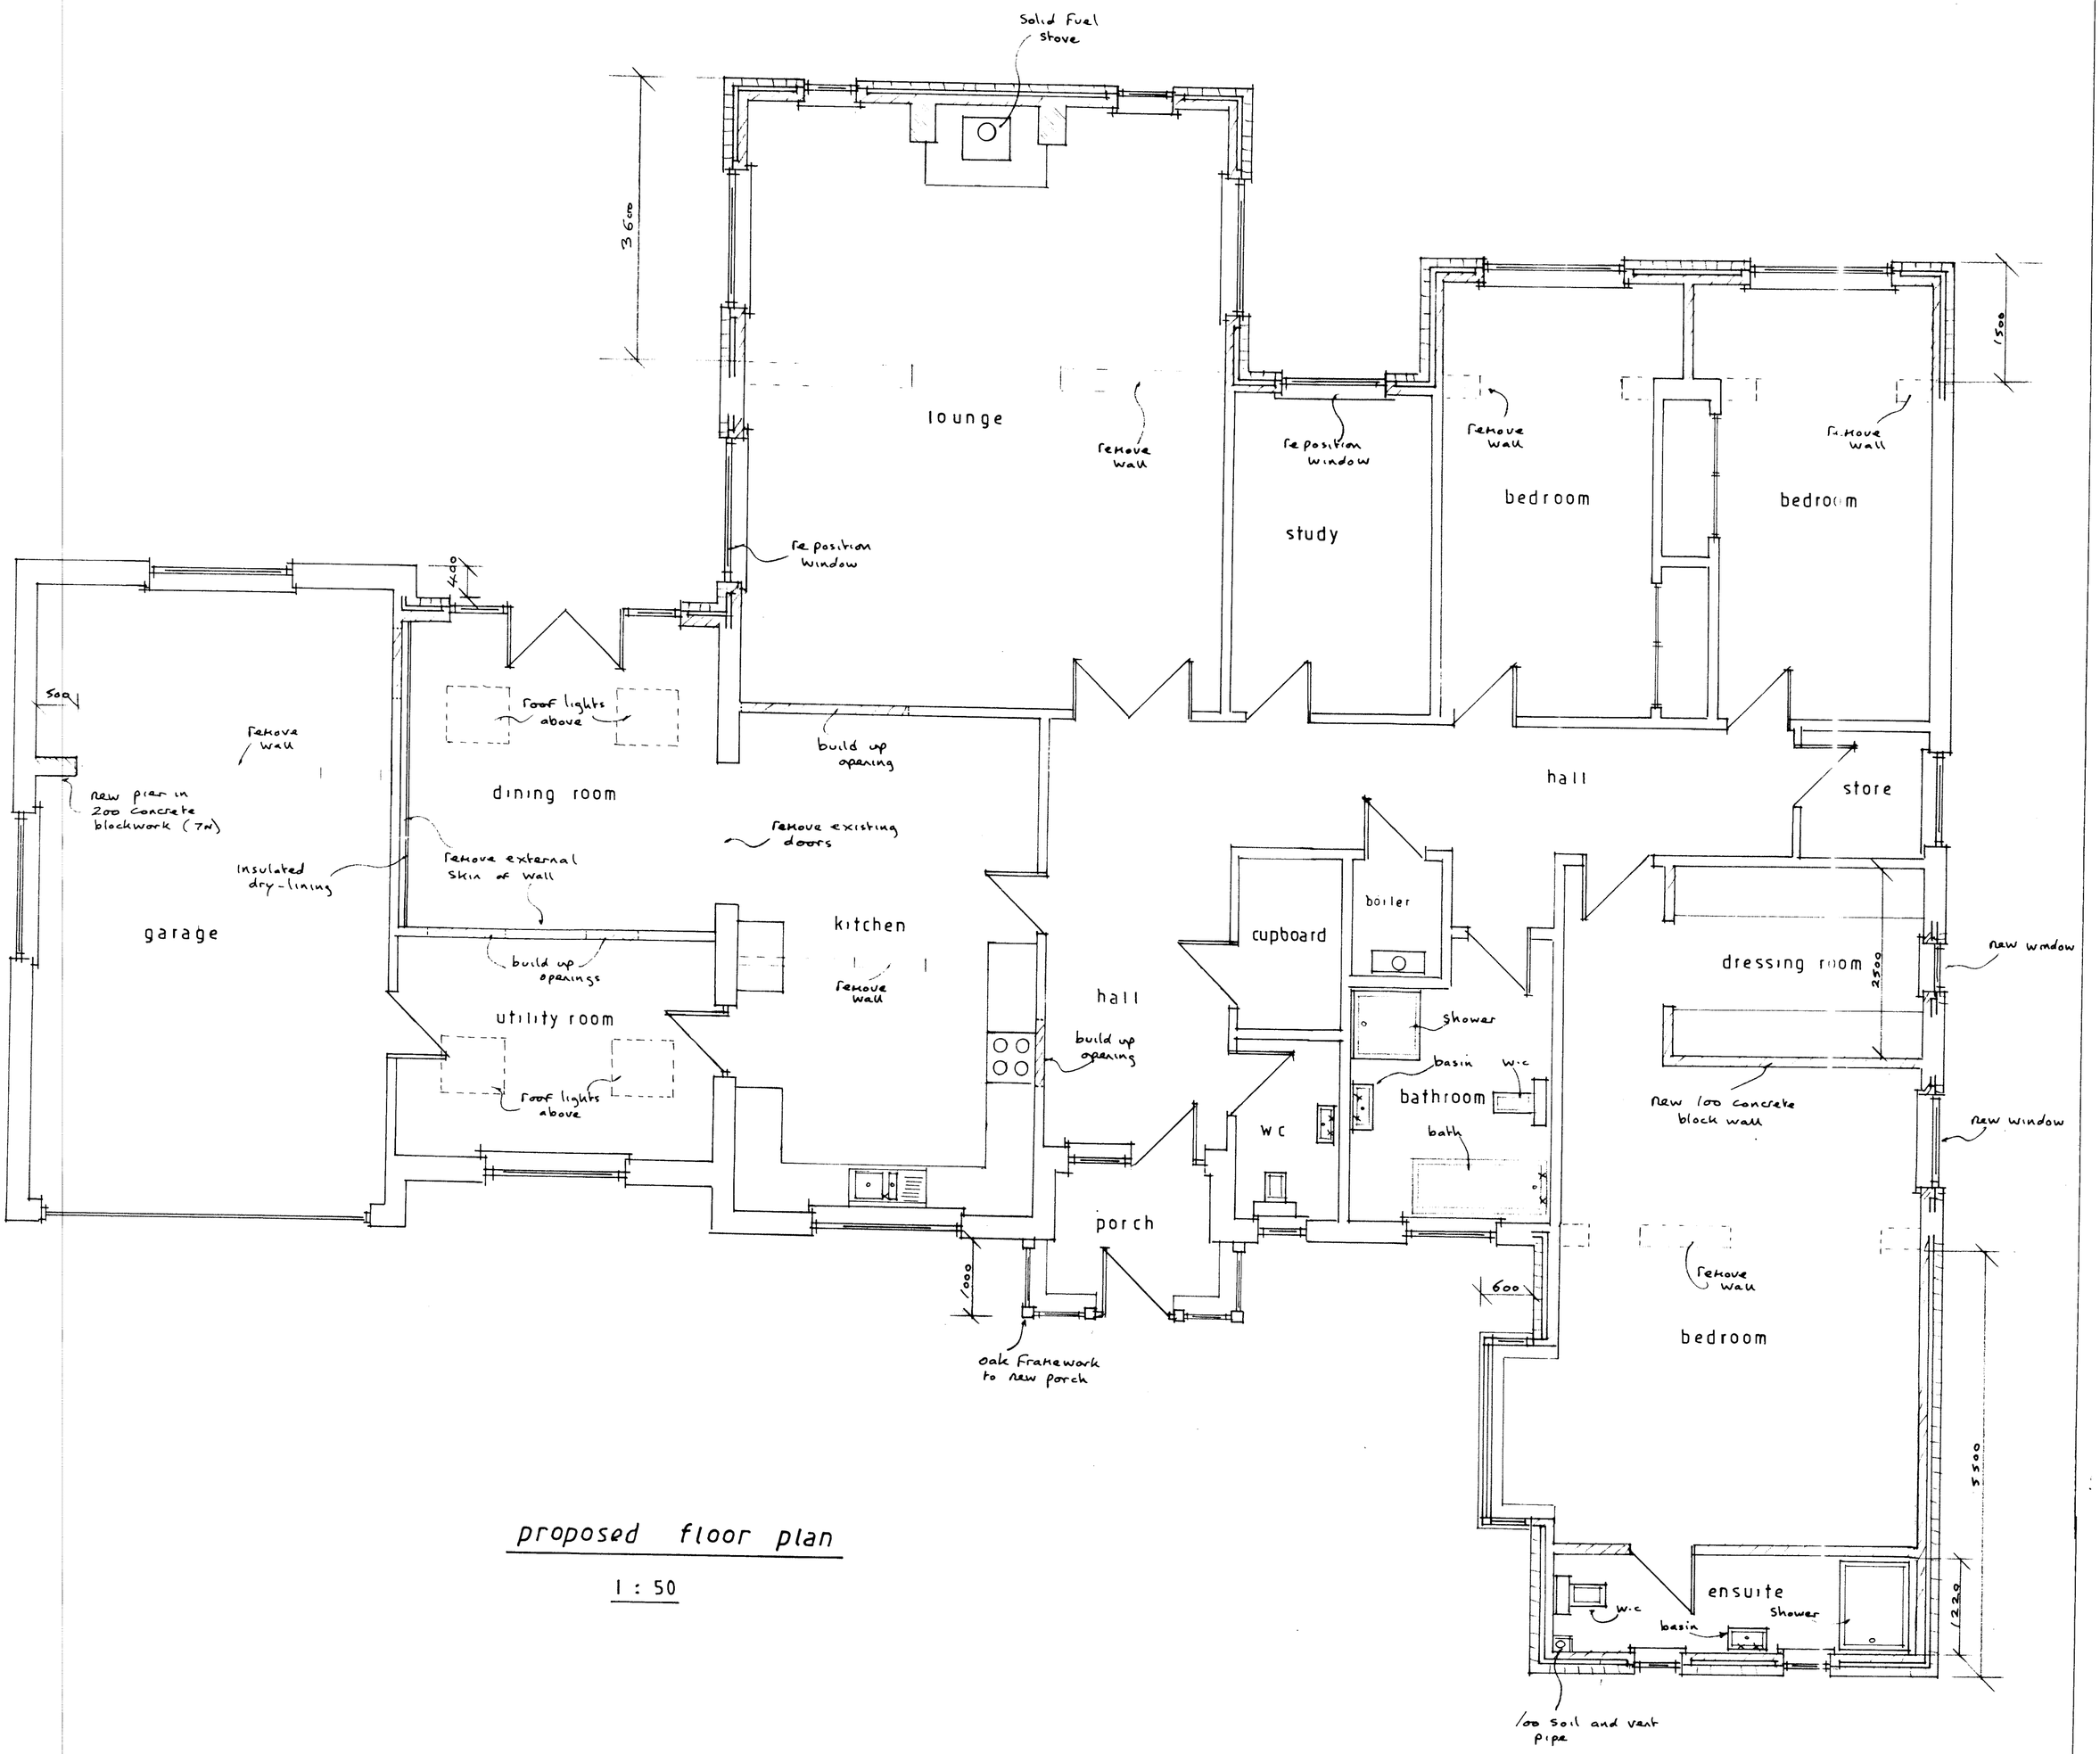

proposed floor plan

1 : 50