
BRADLEY BUILDING DESIGN LTD.
34, OAK DRIVE,
BRAMHALL,
STOCKPORT,
CHESHIRE.
SK7 2AD.
0161 439 0087
Mob 07989 326039
bradleybuildingdesign@btopenworld.com




EXISTING SOUTH EAST SIDE ELEVATION



EXISTING NORTH WEST FRONT ELEVATION

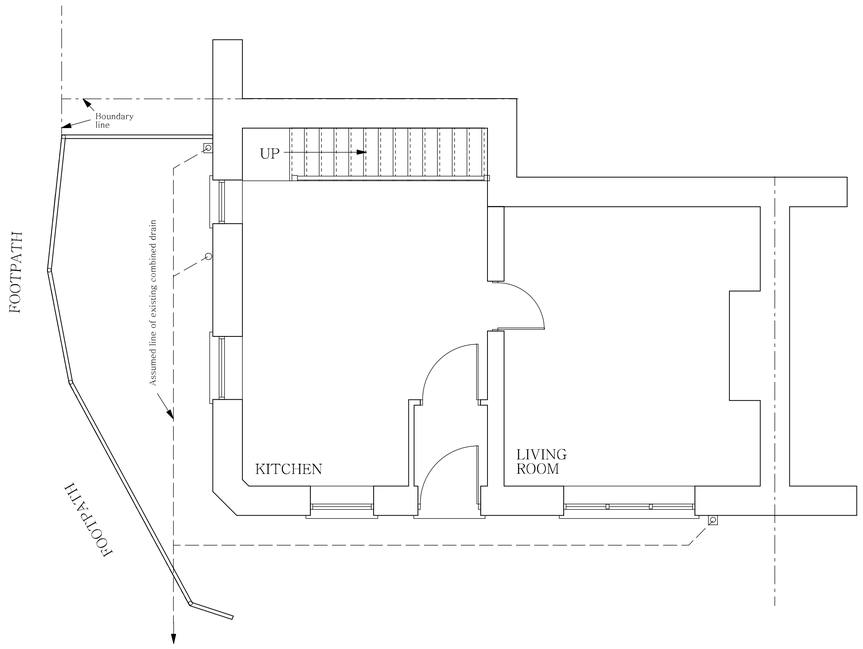

EXISTING GROUND FLOOR PLAN

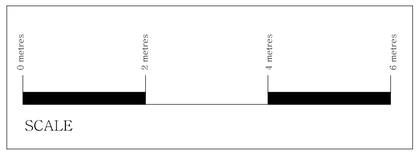

EXISTING DWELLING

SINGLE STOREY SIDE EXTENSION

for

Mr. and Mrs. J. BARRACLOUGH,

at

WEIR HOUSE,

WHARF ROAD,

WHALEY BRIDGE.

Scale 1:50

Date MARCH 2011

Drawing Number 9881/1