

BRADLEY BUILDING DESIGN LTD.
34, OAK DRIVE,
BRAMHALL,
STOCKPORT,
CHESHIRE.
SK7 2AD.
0161 439 0087
Mob 07989 326039
bradleybuildingdesign@btopenworld.com

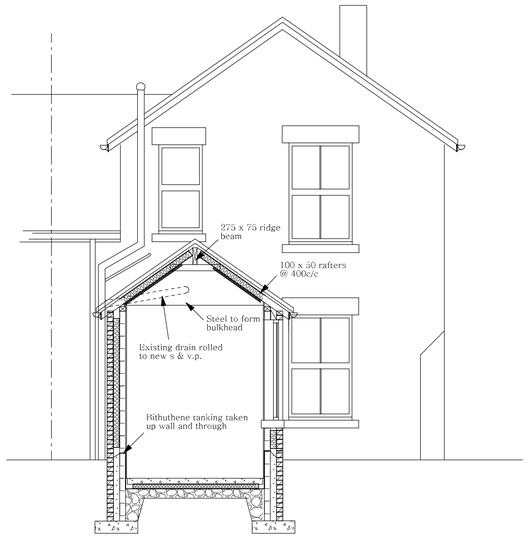


SECTION A - A

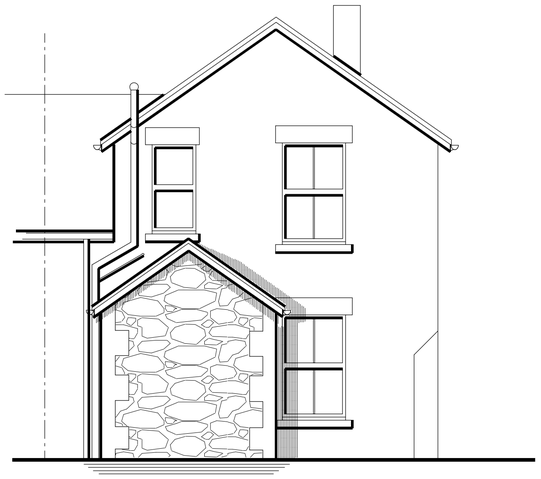


PROPOSED SOUTH EAST SIDE ELEVATION




PROPOSED NORTH WEST FRONT ELEVATION

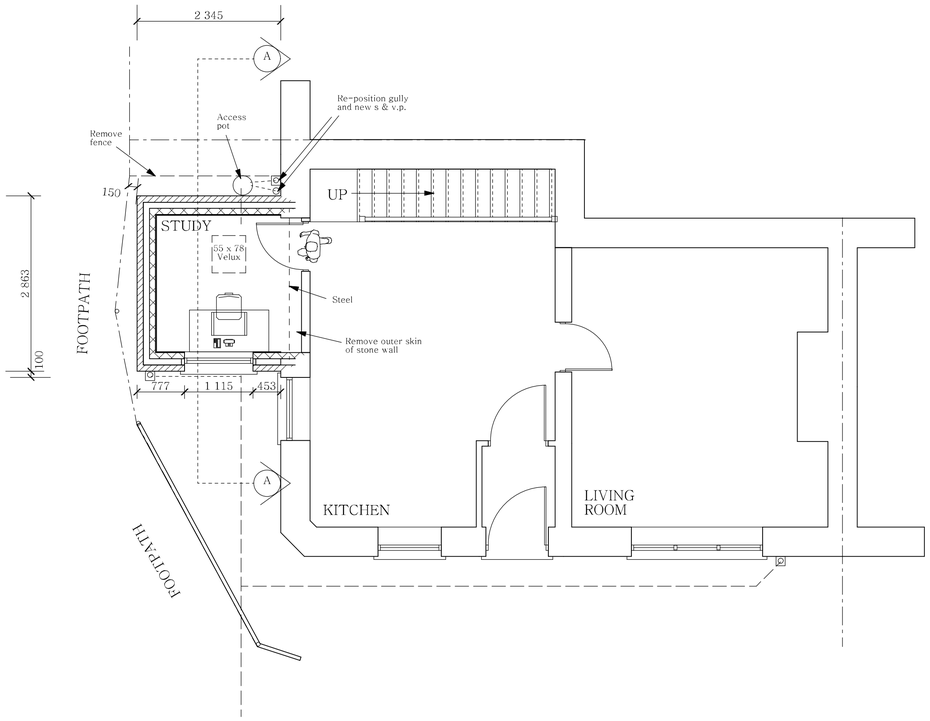

PROPOSED GROUND FLOOR PLAN

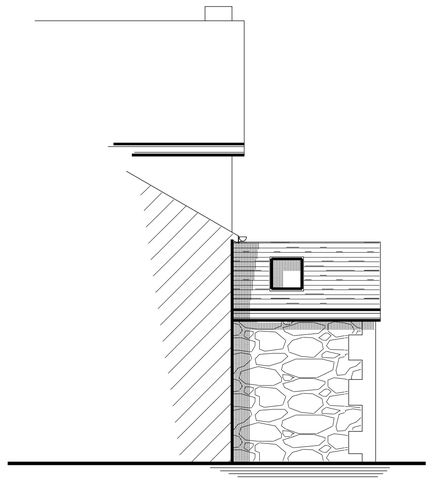

PROPOSED SOUTH EAST REAR ELEVATION

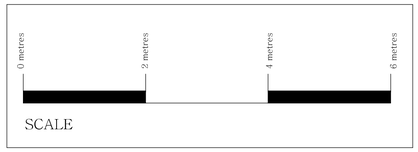

PROPOSED DWELLING

SINGLE STOREY SIDE EXTENSION

for

Mr. and Mrs. J. BARRACLOUGH,

at

WEIR HOUSE,

WHARF ROAD,

WHALEY BRIDGE.

Scale 1:50

Date MARCH 2011

Drawing Number 9881/2