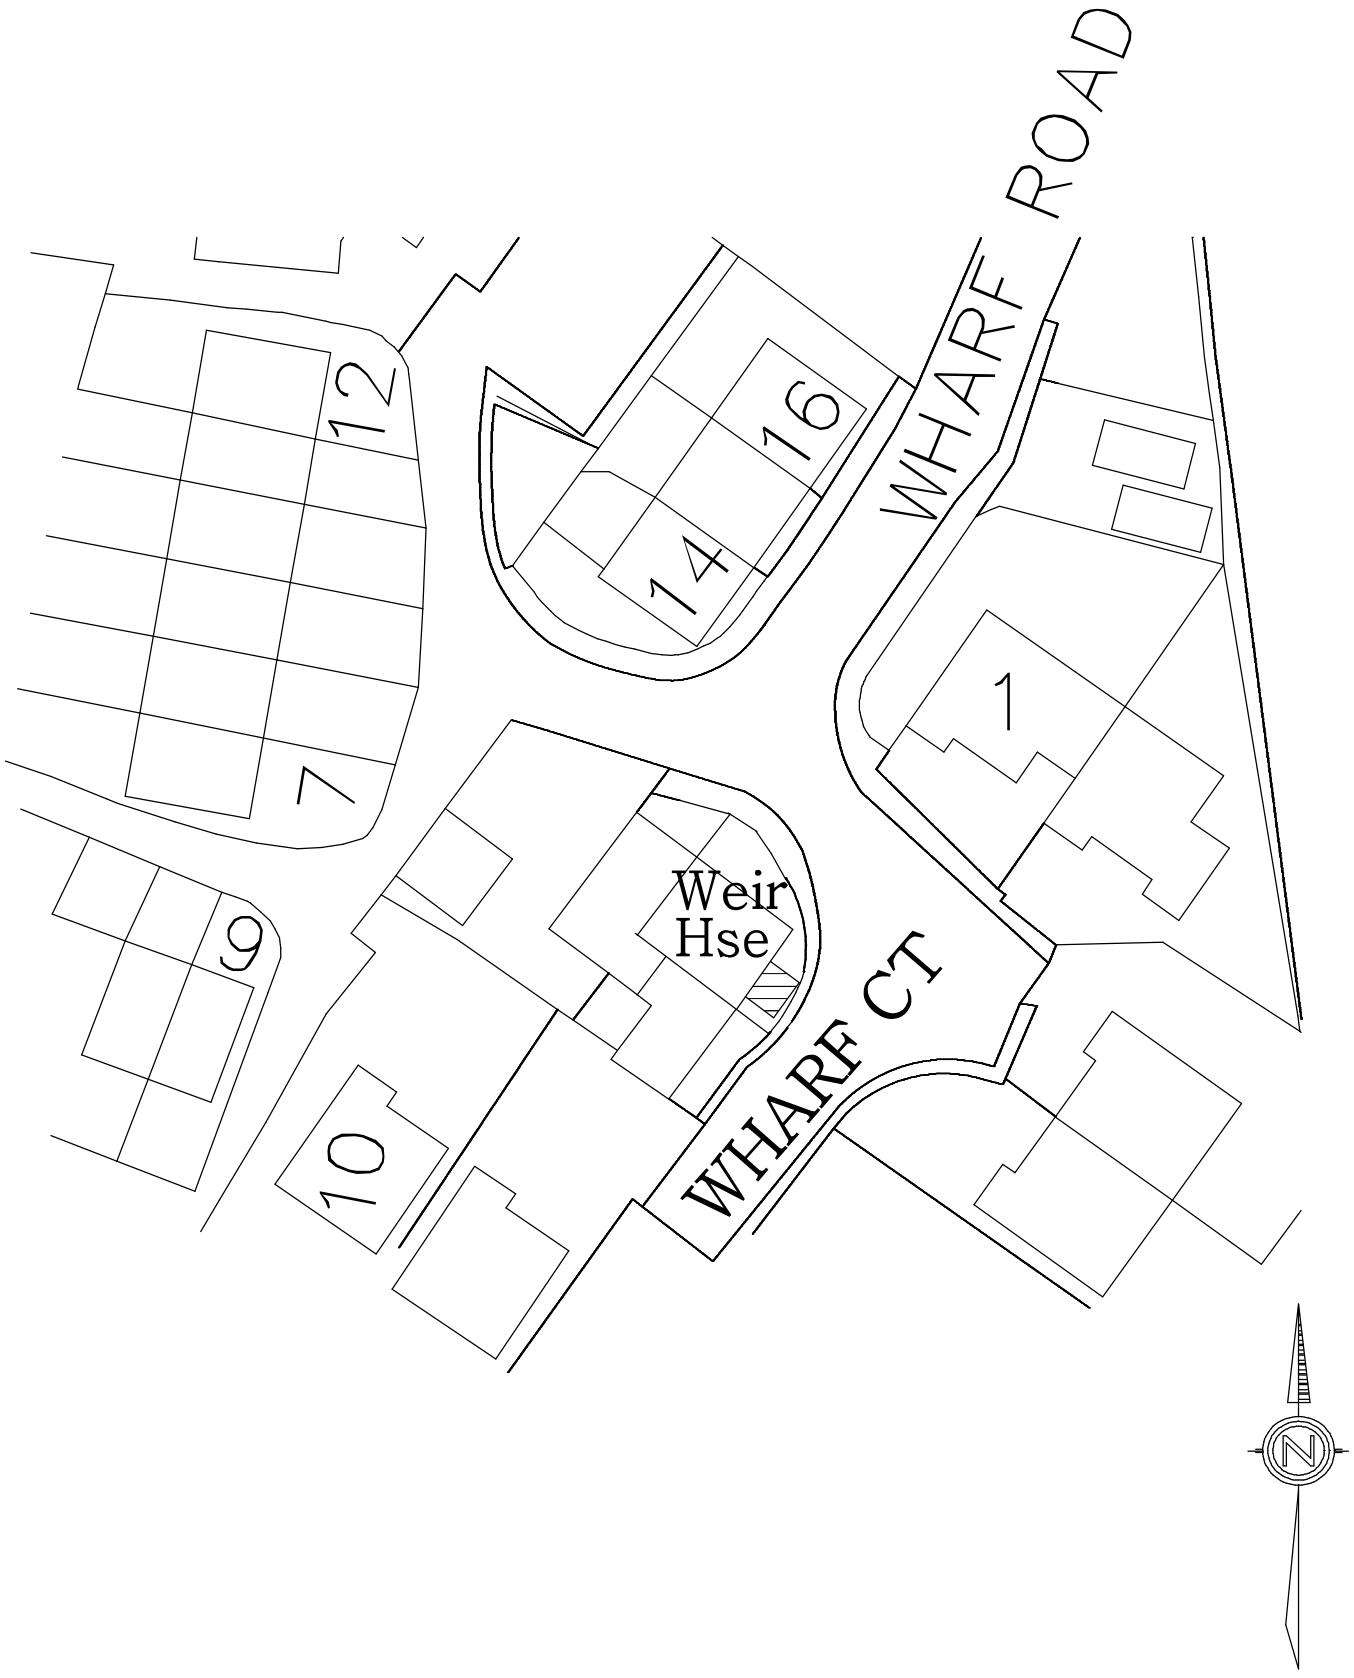


BLOCK PLAN FOR

WEIR HOUSE, WHARF LANE, WHALEY BRIDGE.

SCALE 1:500

0 metres 3 metres 6 metres 9 metres

SCALE