


existing south elevation

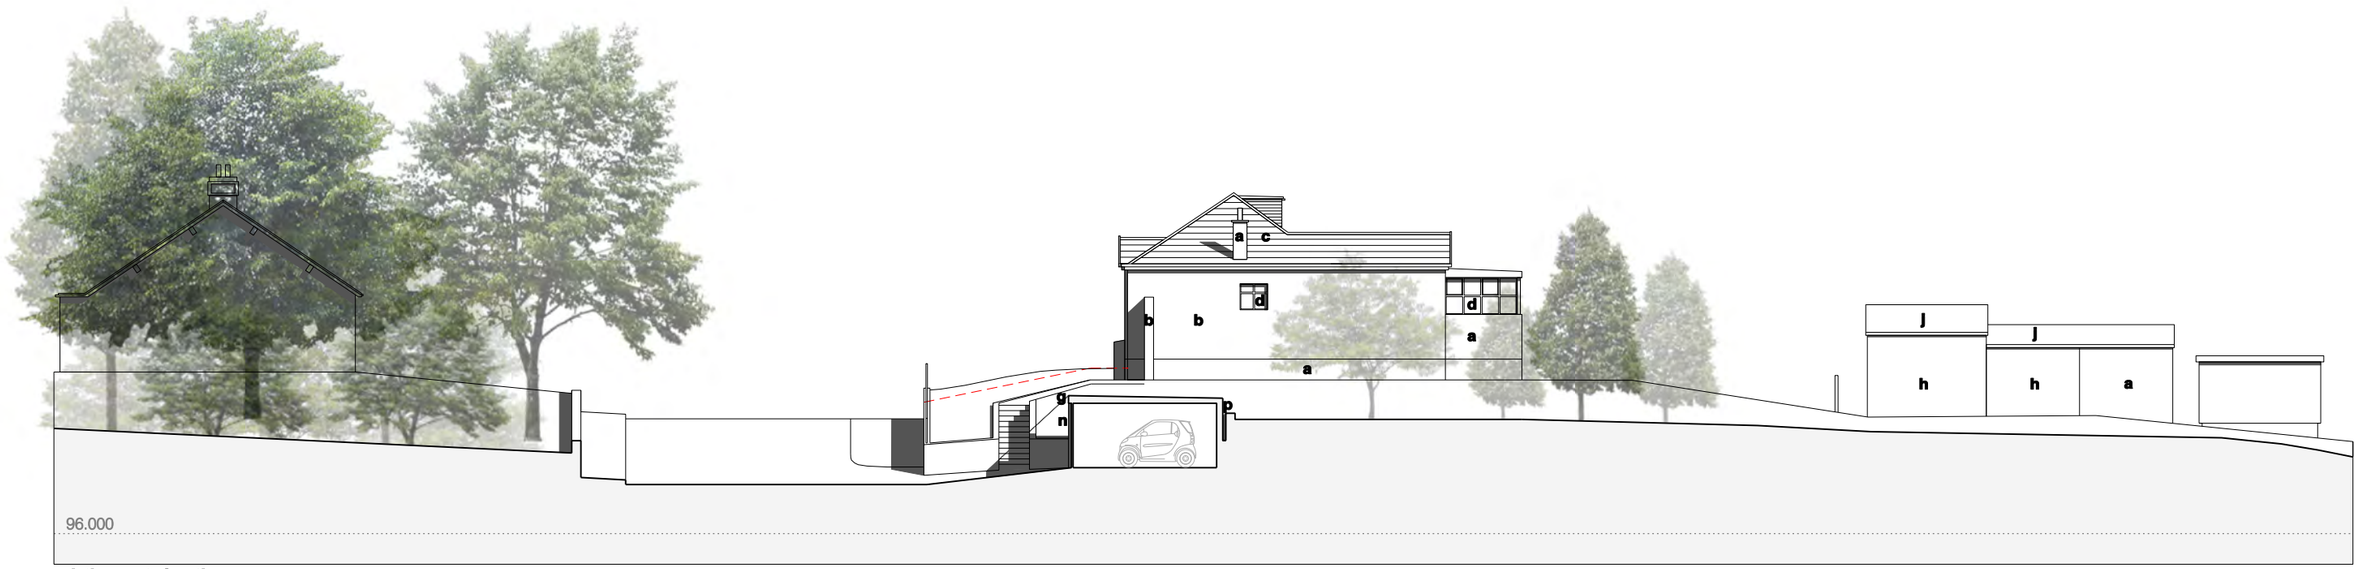

existing east elevation

materials key (existing)

red brick	a
white render	b
clay tiled roof	c
timber effect UPVC windows	d
	e
white UPVC windows	f
dark stained timber cladding	g
weathered timber cladding	h
tin roof	j
slate roof	k
recessed gutter	l
paved patio	m
black metal garage doors	n
pebble dash	p

project
the Stewart House

job number
1305

title
existing elevations
south and east

drawing number
al(05)203

revision
A

scale
1:200 @ A3

date
feb 2011

drawn by
rb

checked by

notes / revision
rev A - 21.03.11
key amended

issued for

stephenson | bell
architects and planners

aeroworks
5 adair street manchester M1 2NQ
t 0161 273 7204 **f** 0161 272 8553
e e-mail@stephenson-bell.com
w www.stephenson-bell.com

This design and drawing is the copyright of stephenson bell limited and may not be reproduced in any form whatsoever without prior written consent.
issue of the drawing does not impart any real or implied copyright licence. **do not scale from this drawing**