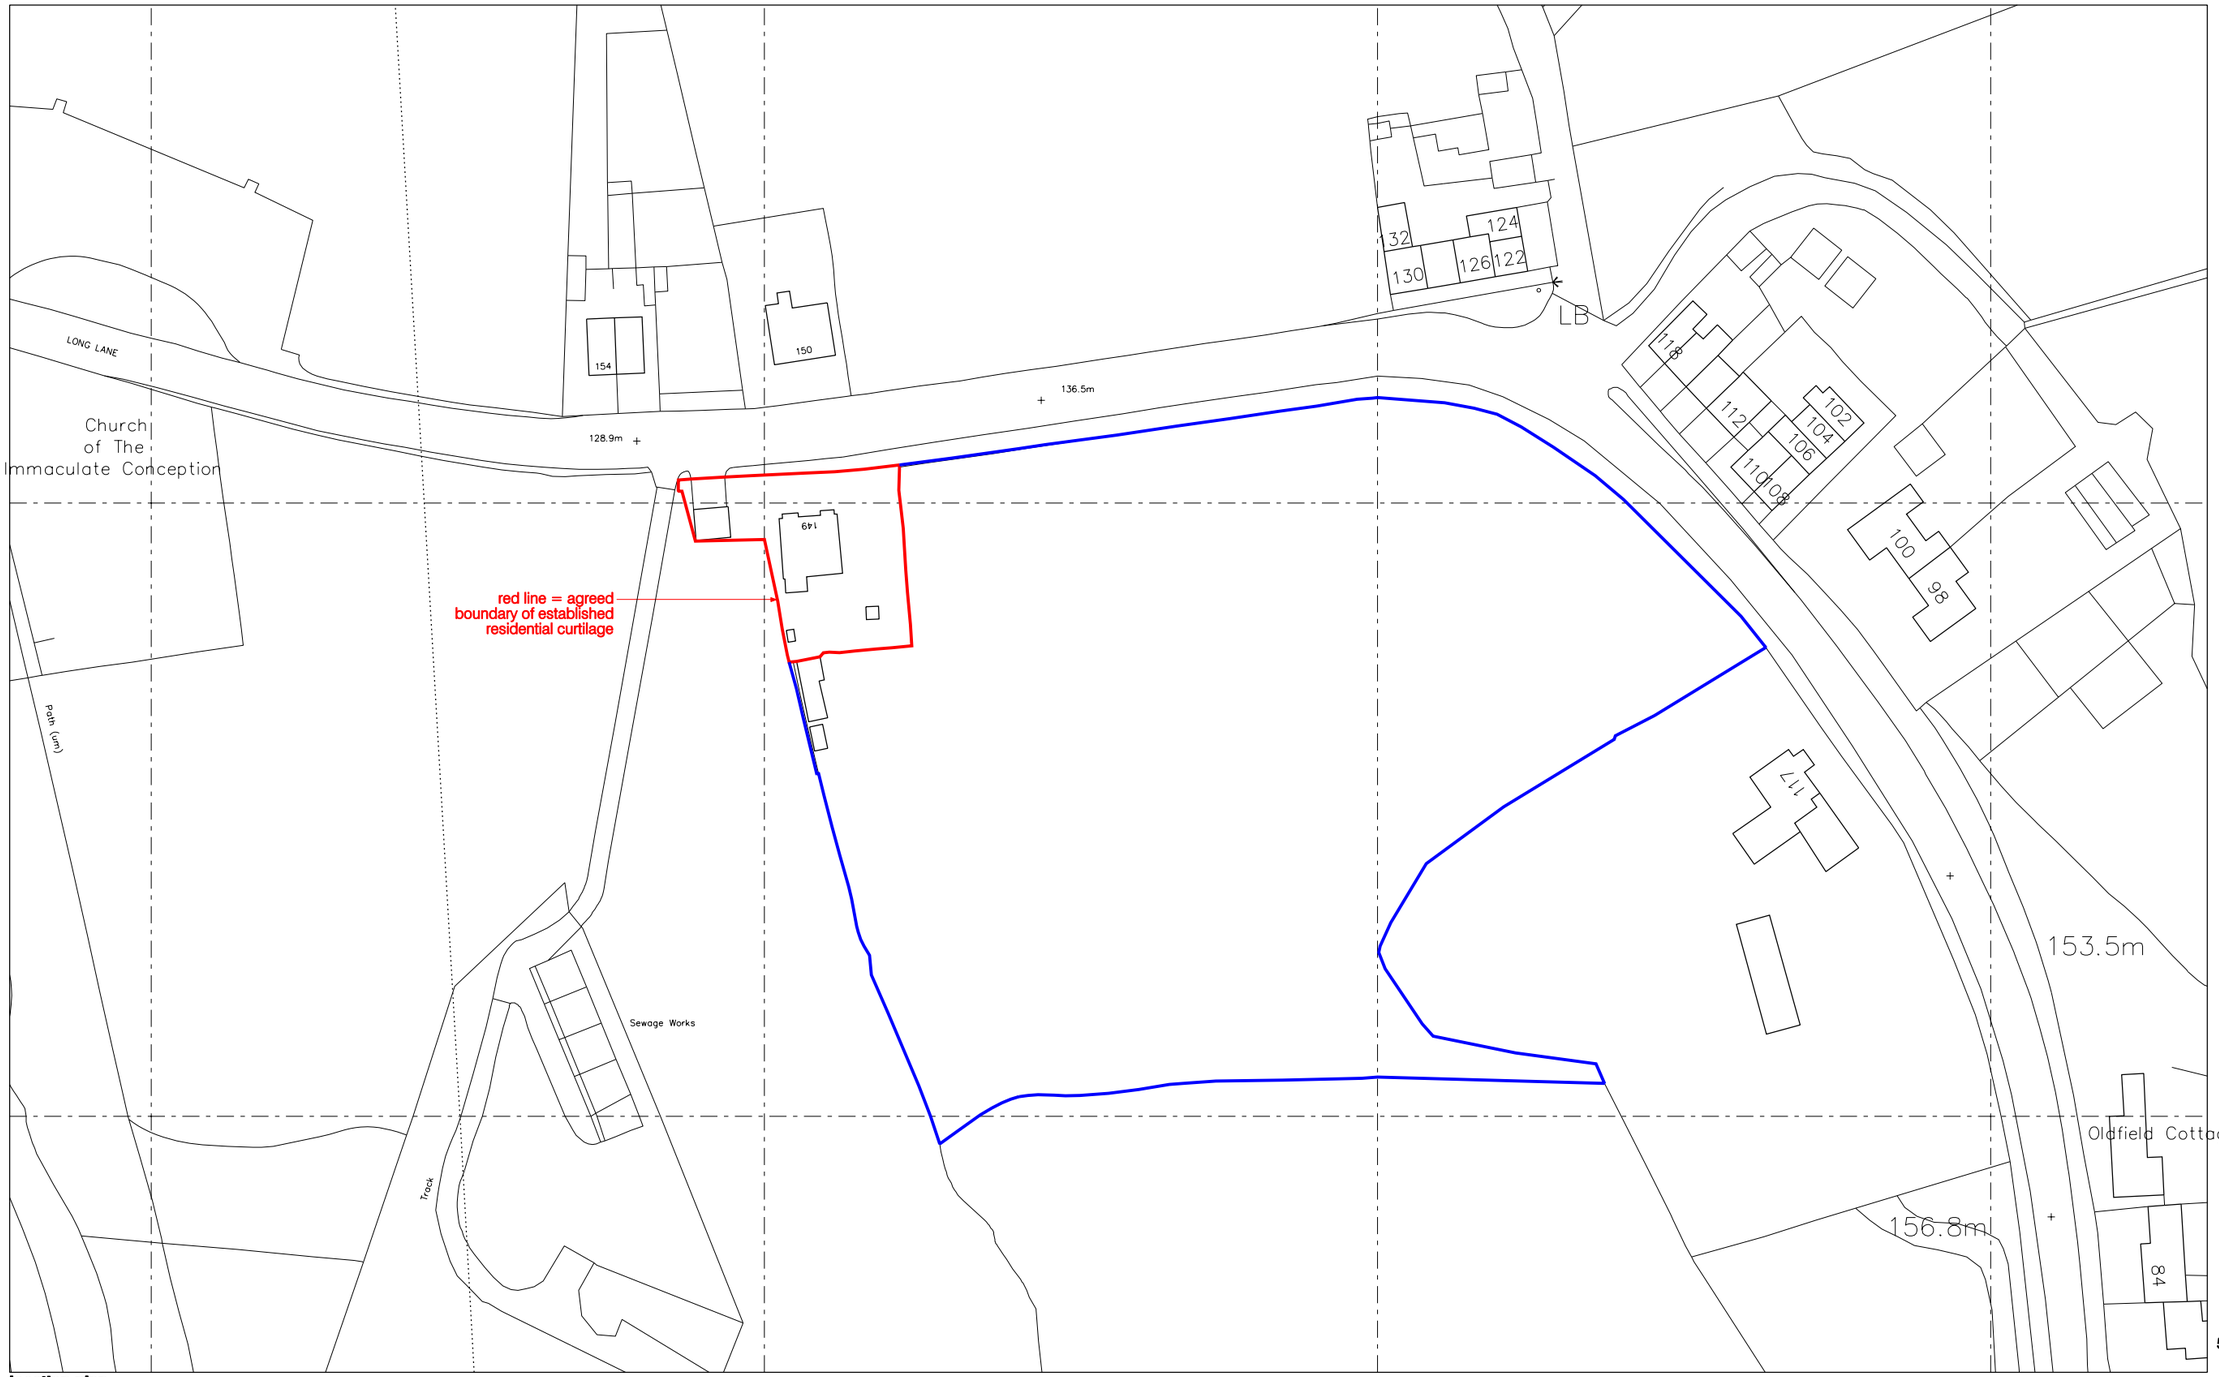


location plan

project
the Stewart House

job number
1305

title
location plan

drawing number
al(05)200

revision
A

scale
1:1000 @ A3

date
feb 2011

drawn by
rb

checked by

notes / revision
rev A - 21.03.11
notation amended

issued for

stephenson | bell
architects and planners

aeroworks
5 adair street manchester M1 2NQ
t 0161 273 7204 **f** 0161 272 8553
e e-mail@stephenson-bell.com
w www.stephenson-bell.com

This design and drawing is the copyright of stephenson bell limited and may not be reproduced in any form whatsoever without prior written consent.
issue of the drawing does not impart any real or implied copyright licence. **do not scale from this drawing**