HPK/2011/0206

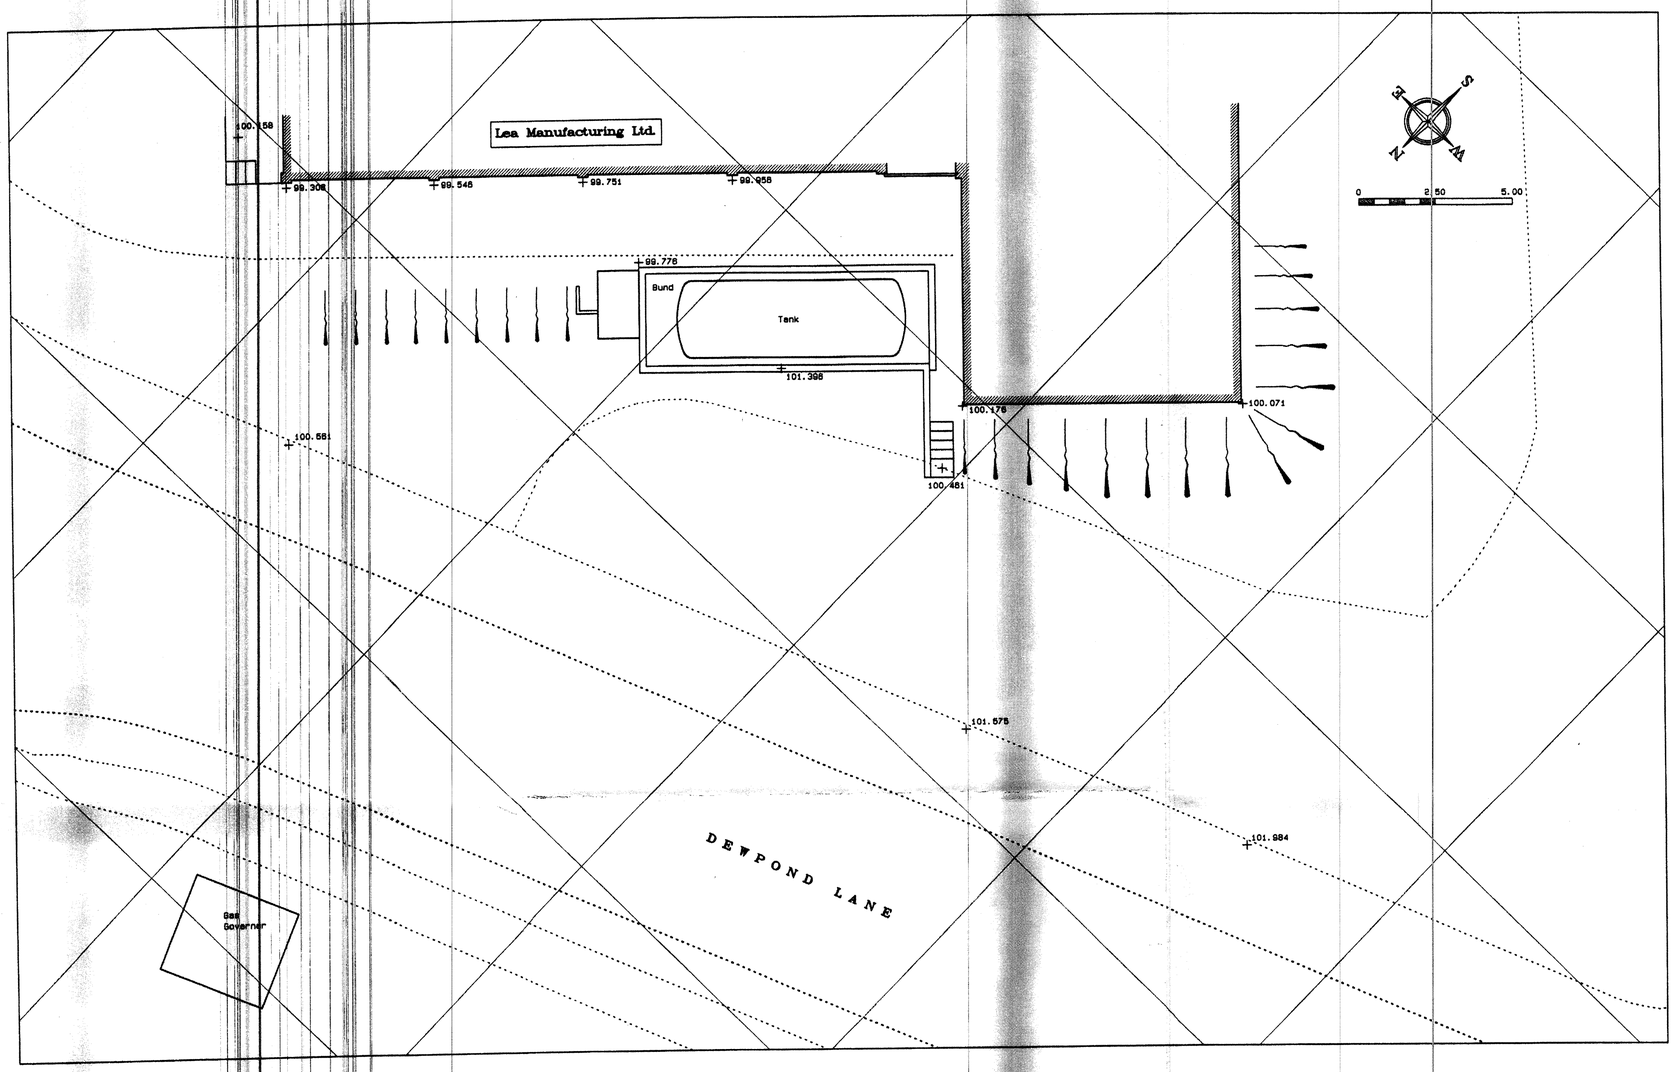

Site Plan as Existing (1:100)

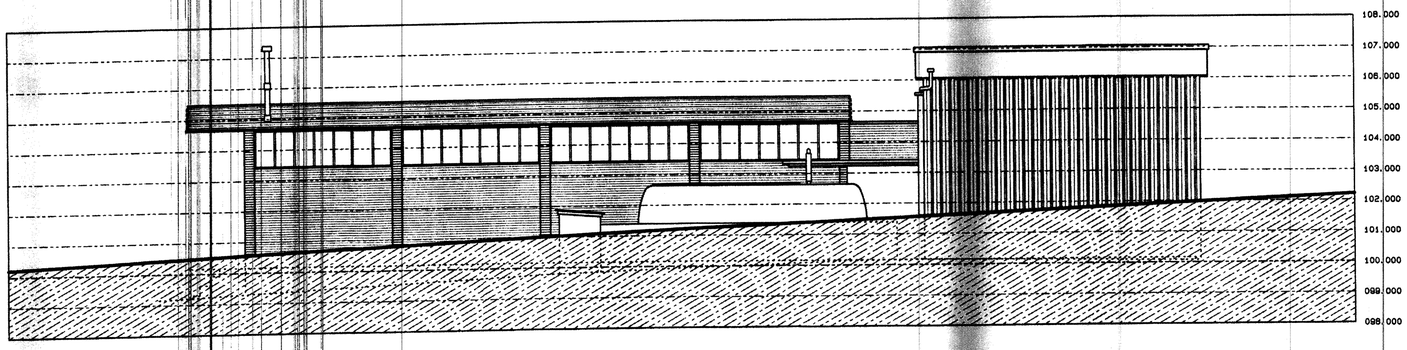

North West Elevation as Existing (1:100)

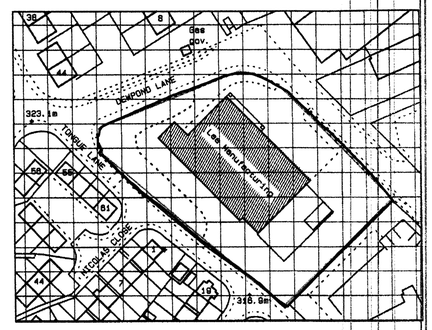

Location Plan (1:1250)

PRELIMINARY

© Copyright 2011 Price Dinsdale Associates Ltd.

File:- o:\drawings\laundry\lm1.drw

Rev	Date	Initials	Description

PDA GROUP
PRICE DINSDALE ASSOCIATES LIMITED
8, The Quadrant, Buxton
Derbyshire SK17 6AW
Tel. Buxton (01 298) 26 234

Client

Lea Manufacturing Ltd.

Job Title

Provision of New Plant Container

Drawing Title

Site Plan, Elevation as Existing, and Location Plan

Scale

1:100 & 1:1250

Job No	Drawing No	Rev.
1104	01	