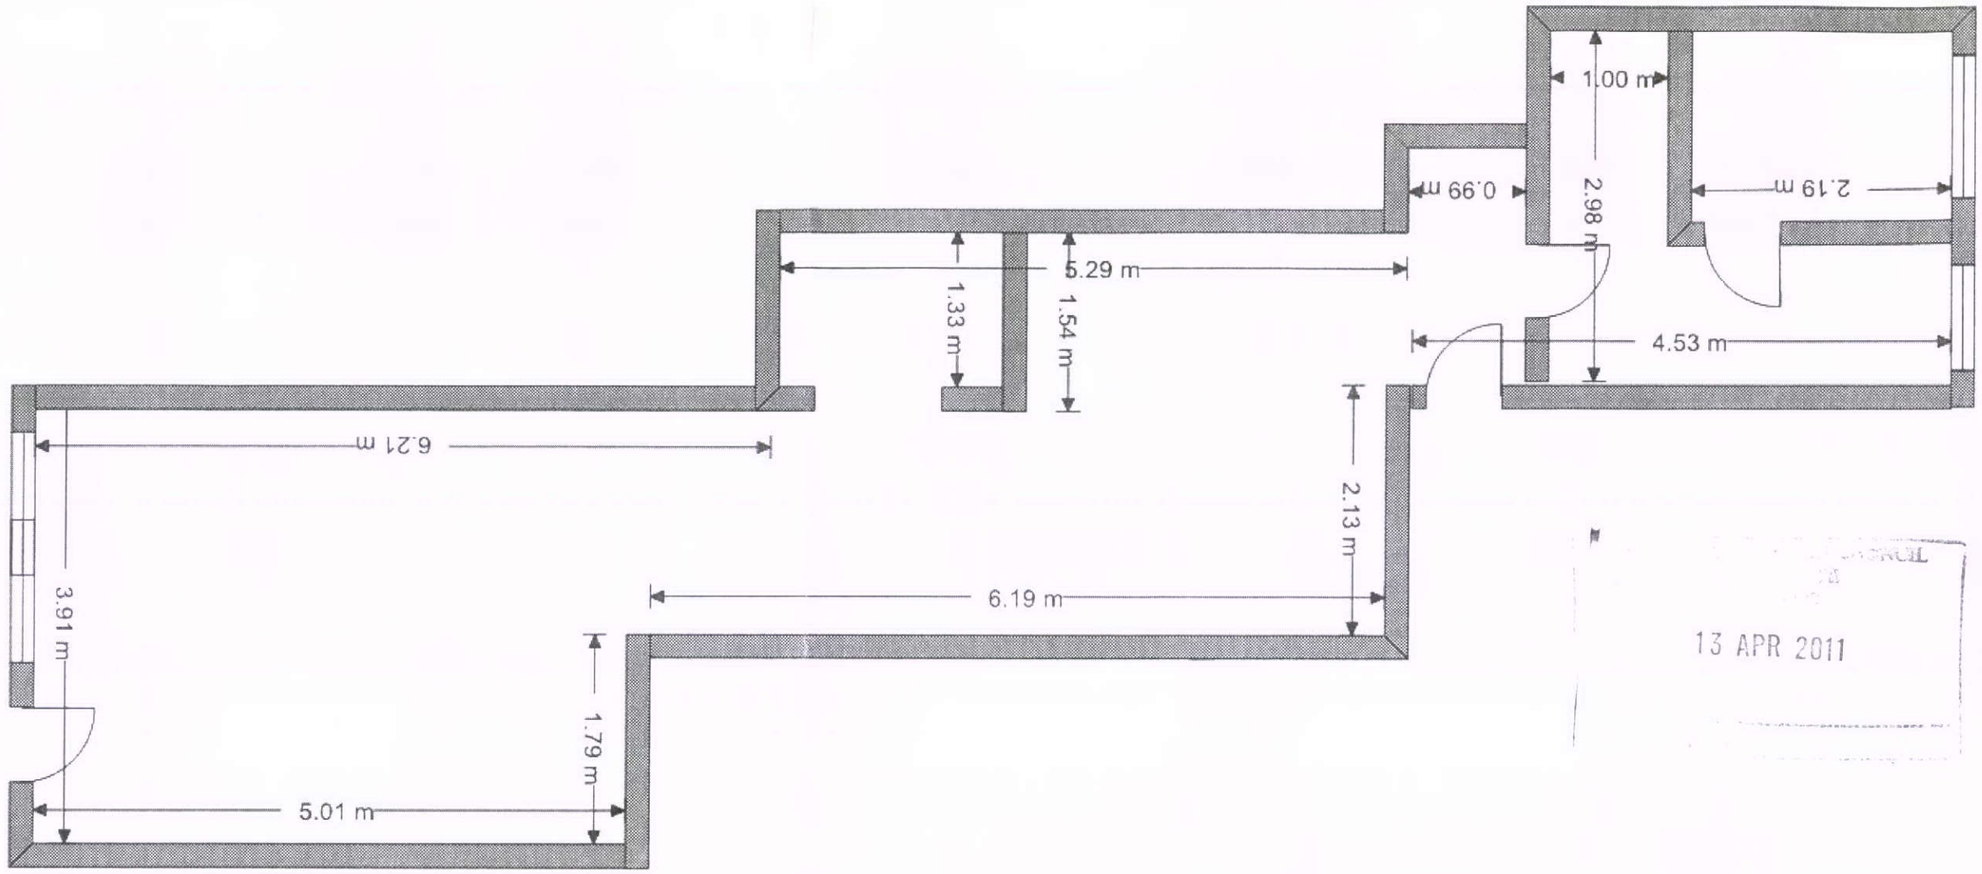


13 APR 2011

EXISTING FLOOR PLAN