NMA/2011/0012

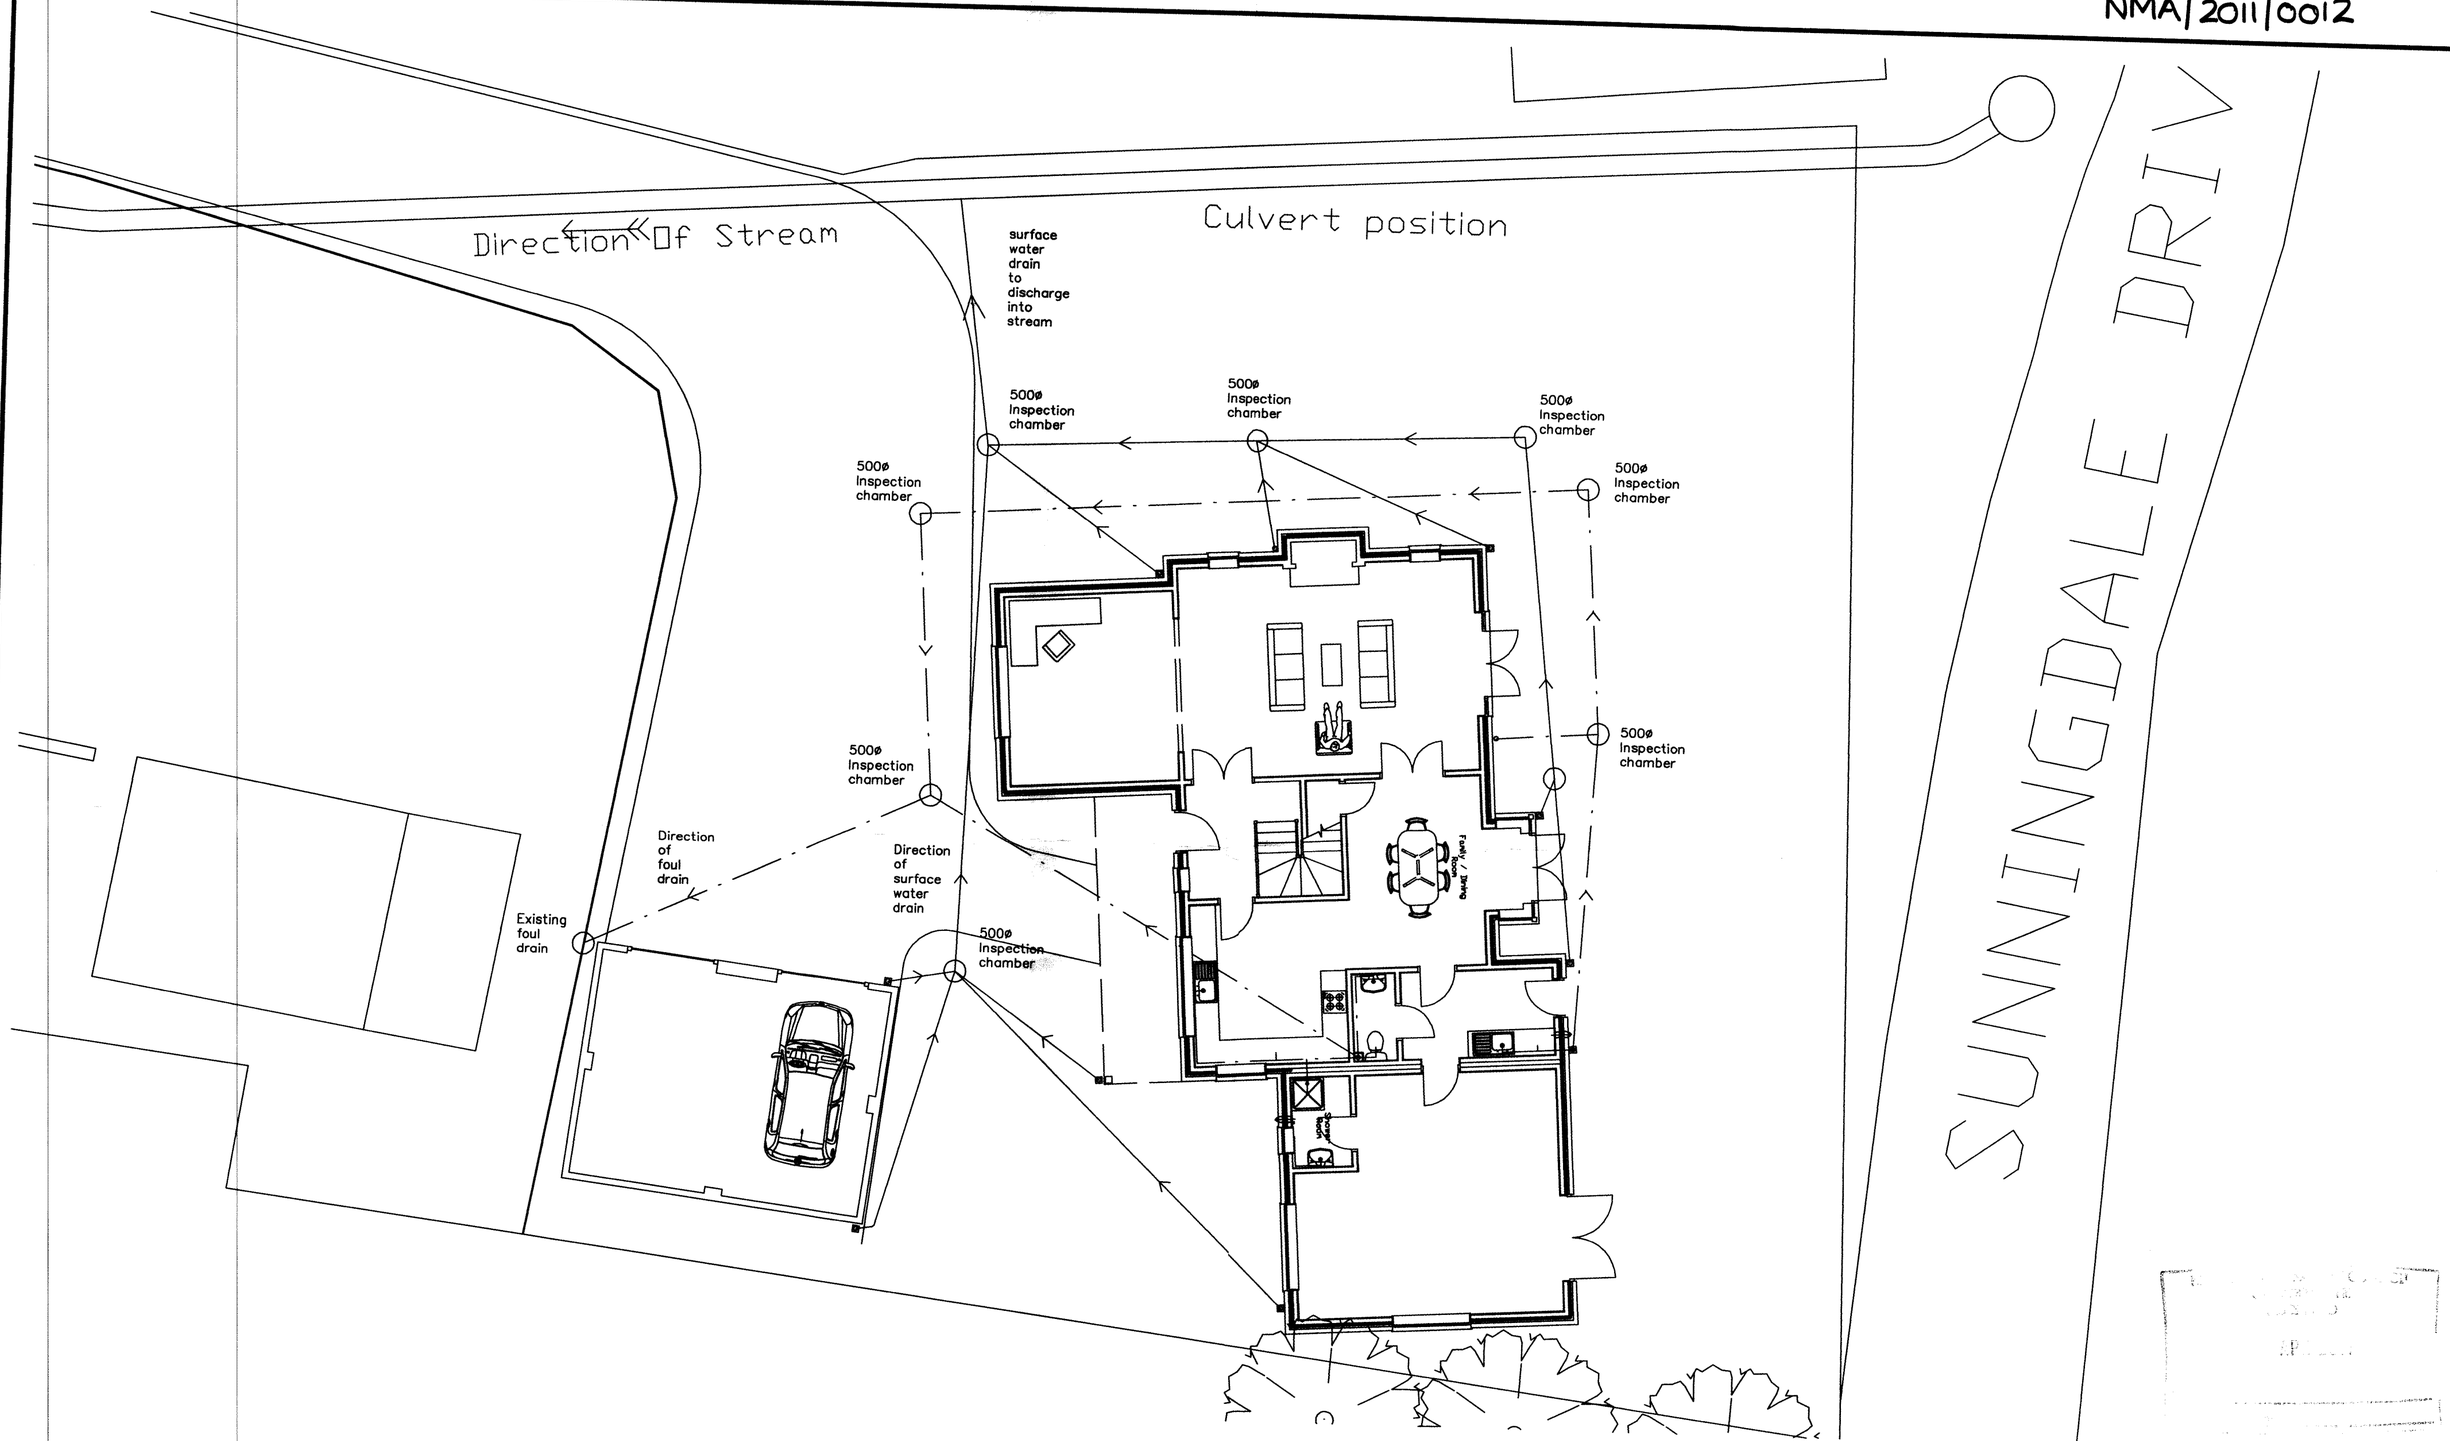

Matthews Walker Architecture Chartered Architects & Historic Buildings Consultants

5 High Street Stockport SK1 1EG Telephone 0161 477 6868 fax 0161 476 2939

New House
Plot A York Street
Glossop

Site Plan & Drainage

For Mr C. Storah

28.03.11

Scale 1/100 Date Oct 2007. DO NOT SCALE OFF THIS DRAWING Revision 1

HPK/2005/0827