PK/2011/0150

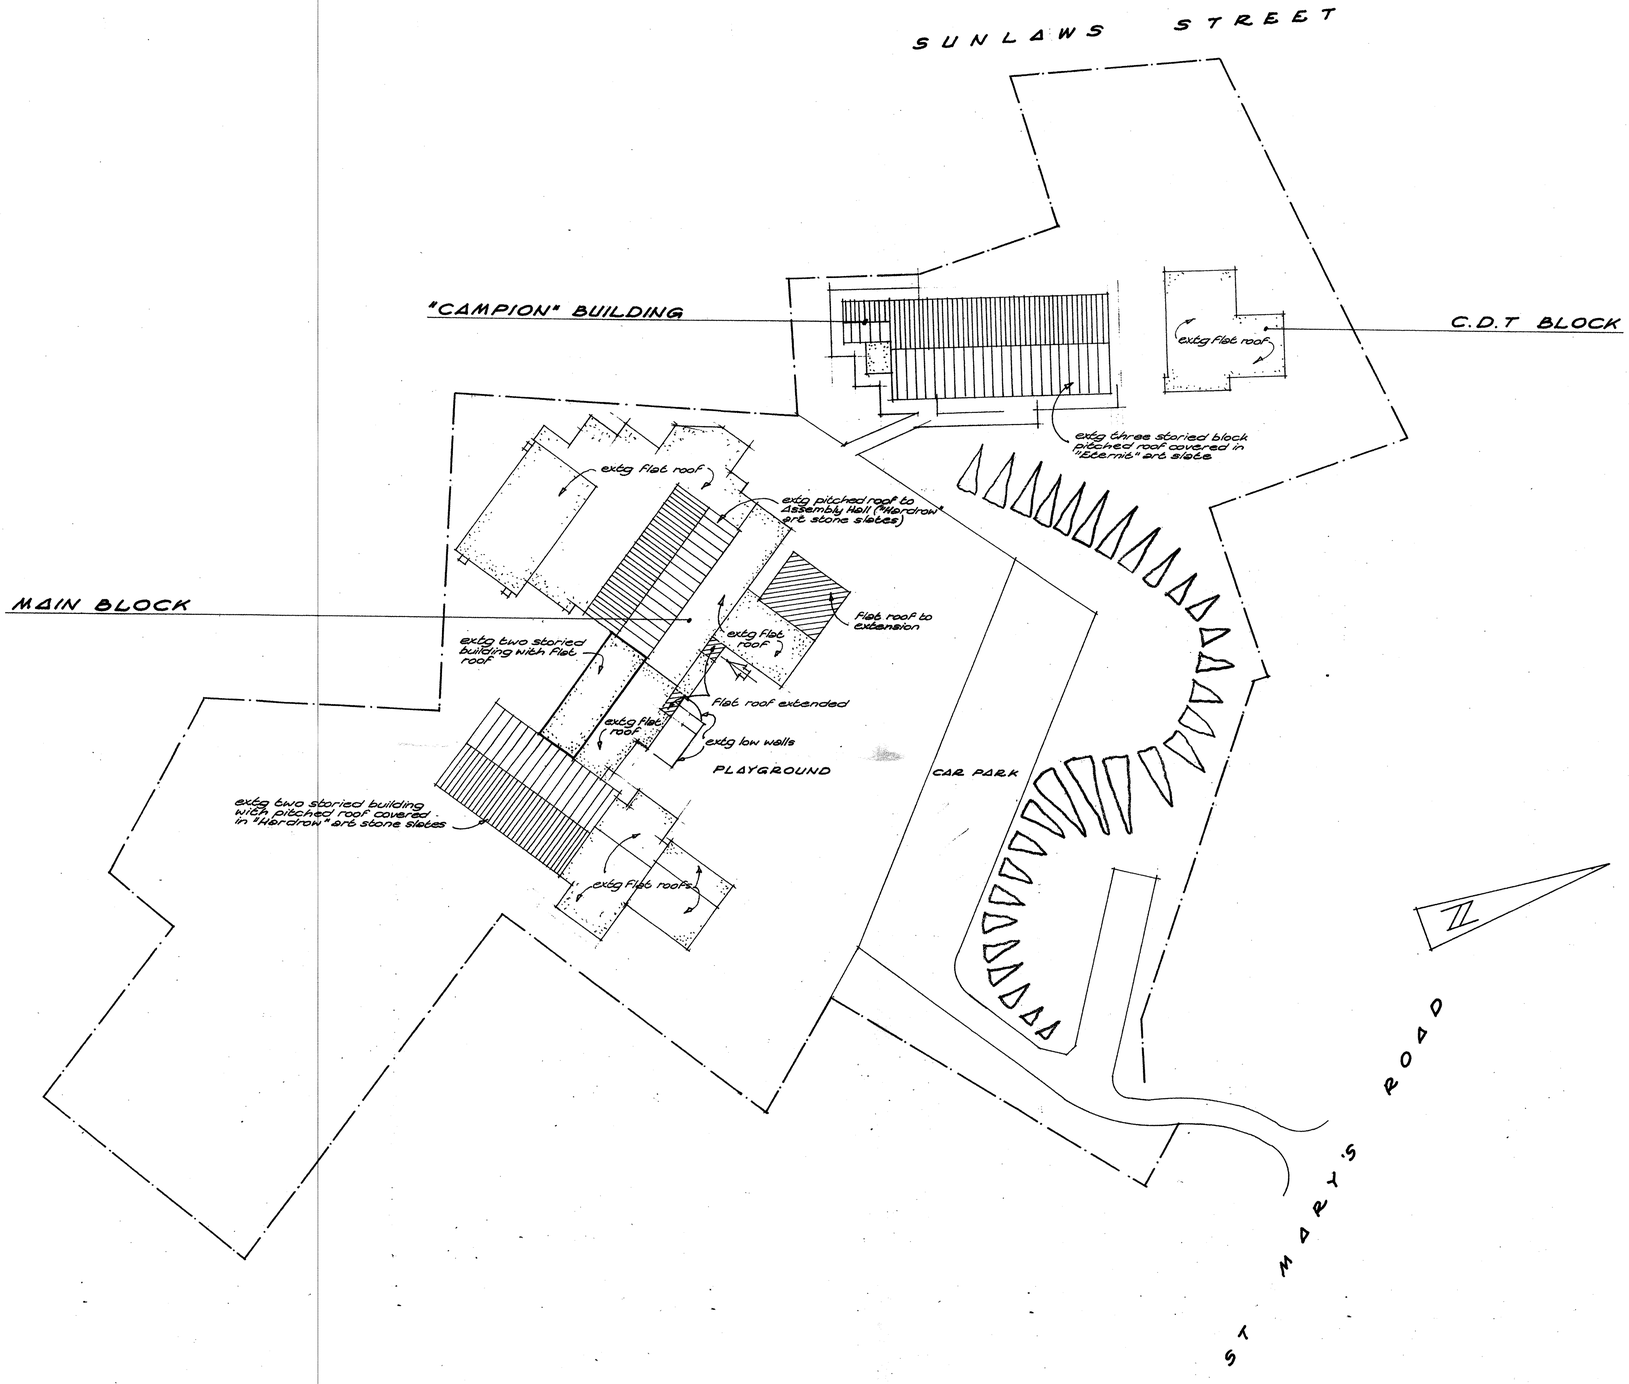

NOTES

1. Do not 'scale' from this drawing
2. PROPOSED EXTENSIONS:
   All roofs felt covered/ flat shown on plan thus:



Client
THE GOVERNORS OF ST PHILIP HOWARD CATHOLIC SECONDARY SCHOOL GLOSSOP DERBYSHIRE

Job
REMODELLING OF ENTRANCE AND ADMIN AREA TO THE MAIN BLOCK

Title
BLOCK PLAN

C.P. ASSOCIATES
CHARTERED SURVEYORS
BUILDING CONSULTANTS
CPA
Braemar Court, 131a Melton Road,
Syston, Leicester, LE7 2EN.
Telephone: 0116 260 7211
Facsimile: 0116 260 5511
RICS

Dwg. No.	Date
1:500	3/11
Scale	Drawn by
1886/07	J.B