HPW2011/0156

ELEVATIONS AS EXISTING

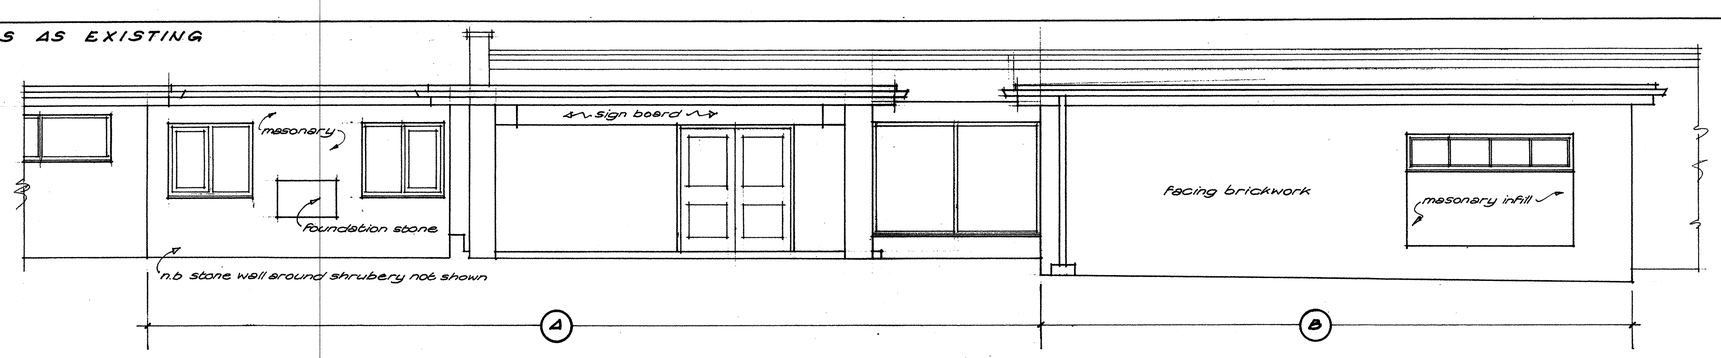

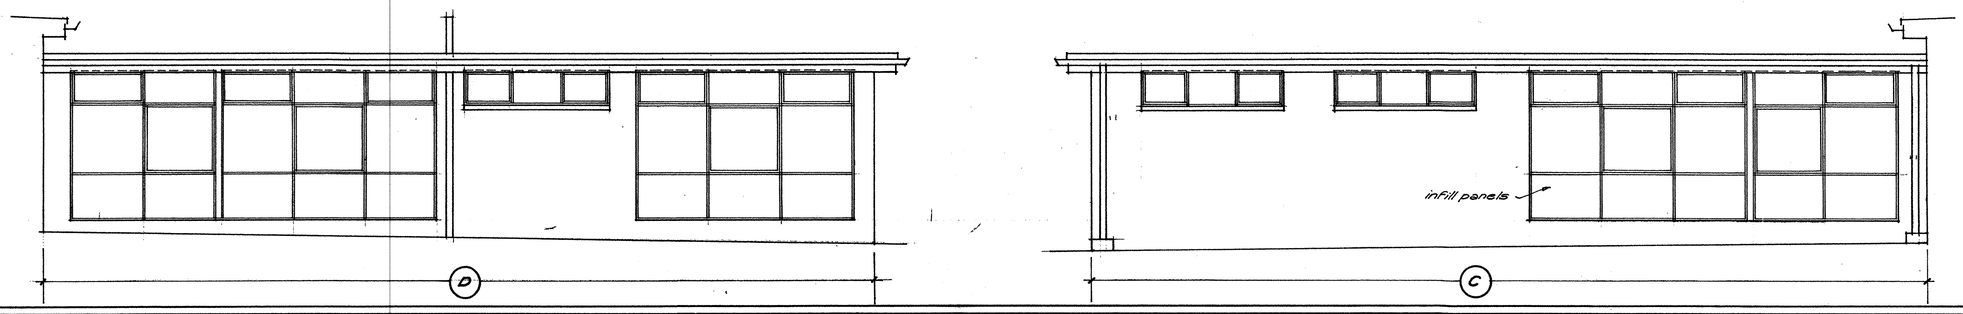

06 APR 2011

NOTES

1. Do not 'scale' from this drawing
2. NEW BRICKWORK:
   a External walls in facing brickwork to match extg
3. NEW WINDOWS AND DOORS:
   a Powder coated aluminium double glazed in laminated glass
   b Bottom panels insulated vandal resistant with 100mm TW blockwork ins 'skin of cavity wall carried up behind
   c Opening restrictors to all casements
4. GUTTERS / R.W.P'S:
   a Powder coated aluminium to match extg comprising 100 x 100 n.m.s and 200 x 100 shaped gutters
5. FASCIAS AND SOFFITES:
   a Brown upvc to match extg

ELEVATIONS AND SECTIONS AS PROPOSED

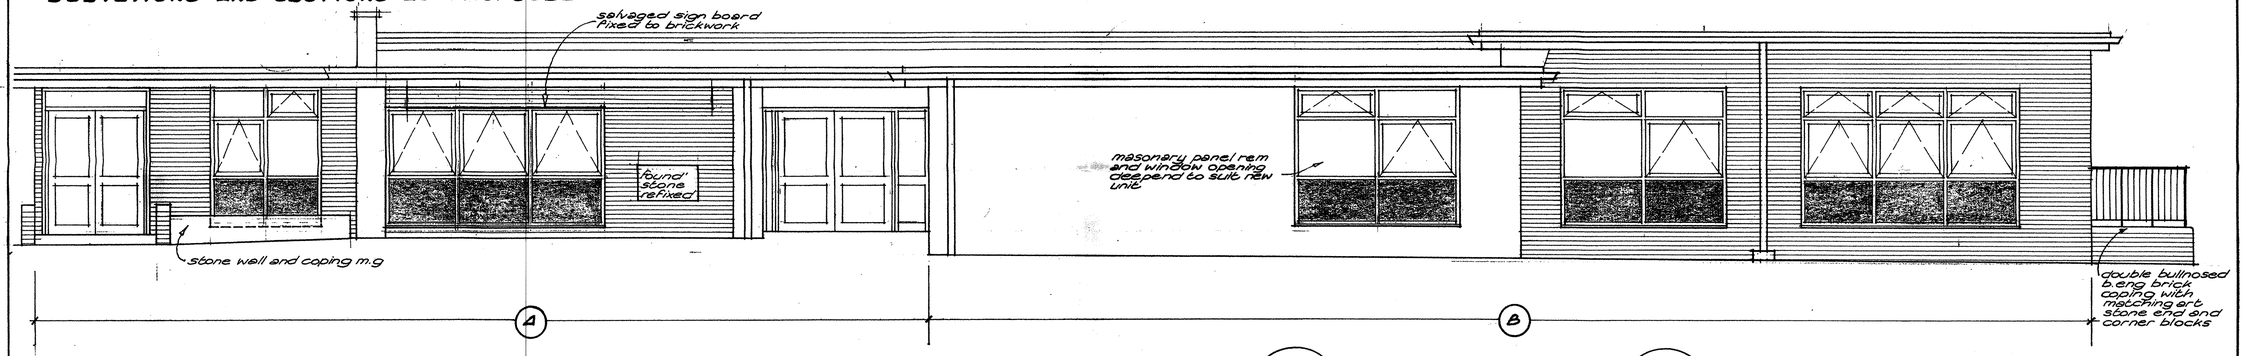

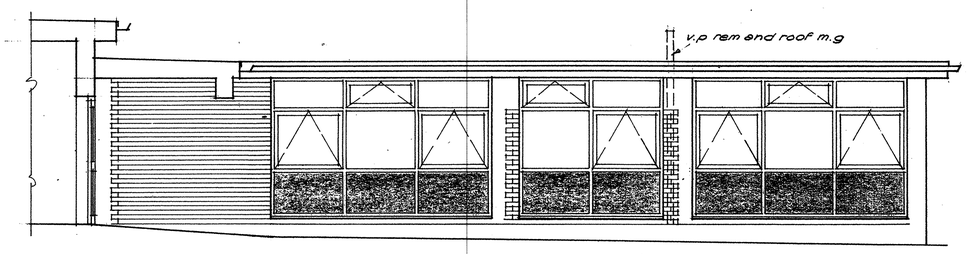

SECTION A - A

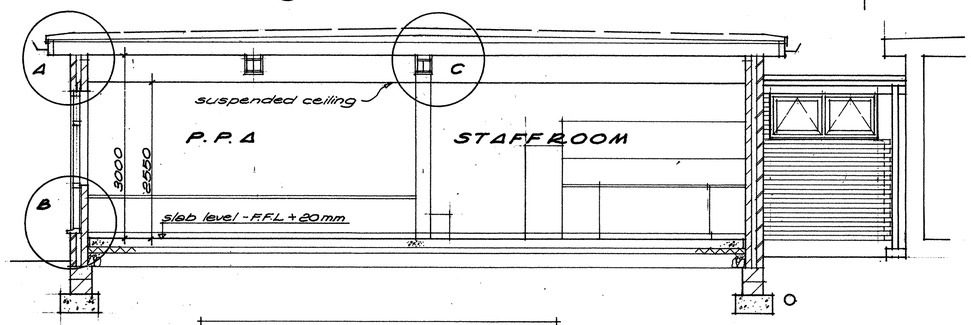

SECTION B - B

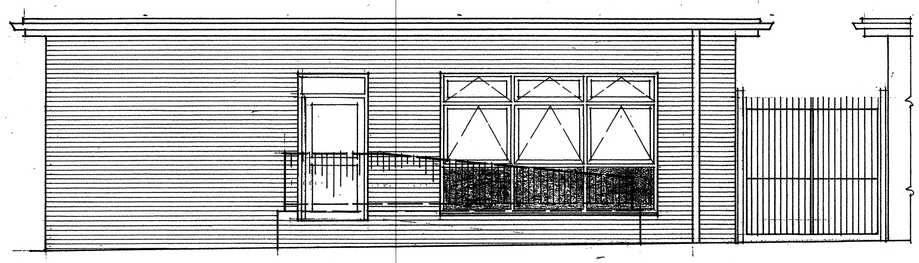

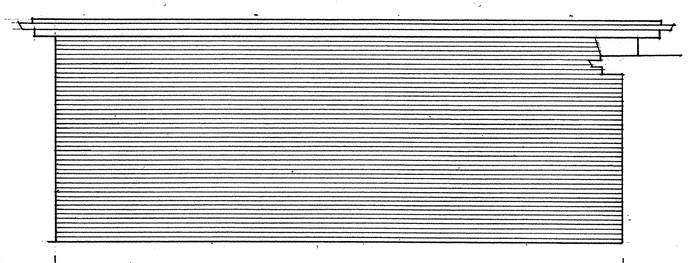

Client
THE GOVERNORS OF ST PHILIP HOWARD CATHOLIC SECONDARY SCHOOL GLOSSOP DERBYSHIRE

Job
REMODELLING OF ENTRANCE AND ADMIN AREA TO THE MAIN BLOCK

Title
ELEVATIONS AND SECTIONS

C.P. ASSOCIATES
CHARTERED SURVEYORS
BUILDING CONSULTANTS
CPA
Braemar Court, 131a Melton Road,
Syston, Leicester, LE7 2EN.
Telephone: 0116 260 7211
Facsimile: 0116 260 5511
RICS

Dwg. No.	Date
1286/03	02/11
Scale	Drawn by
1:50	J.B