HPK/2011/0150

06 APR 2011

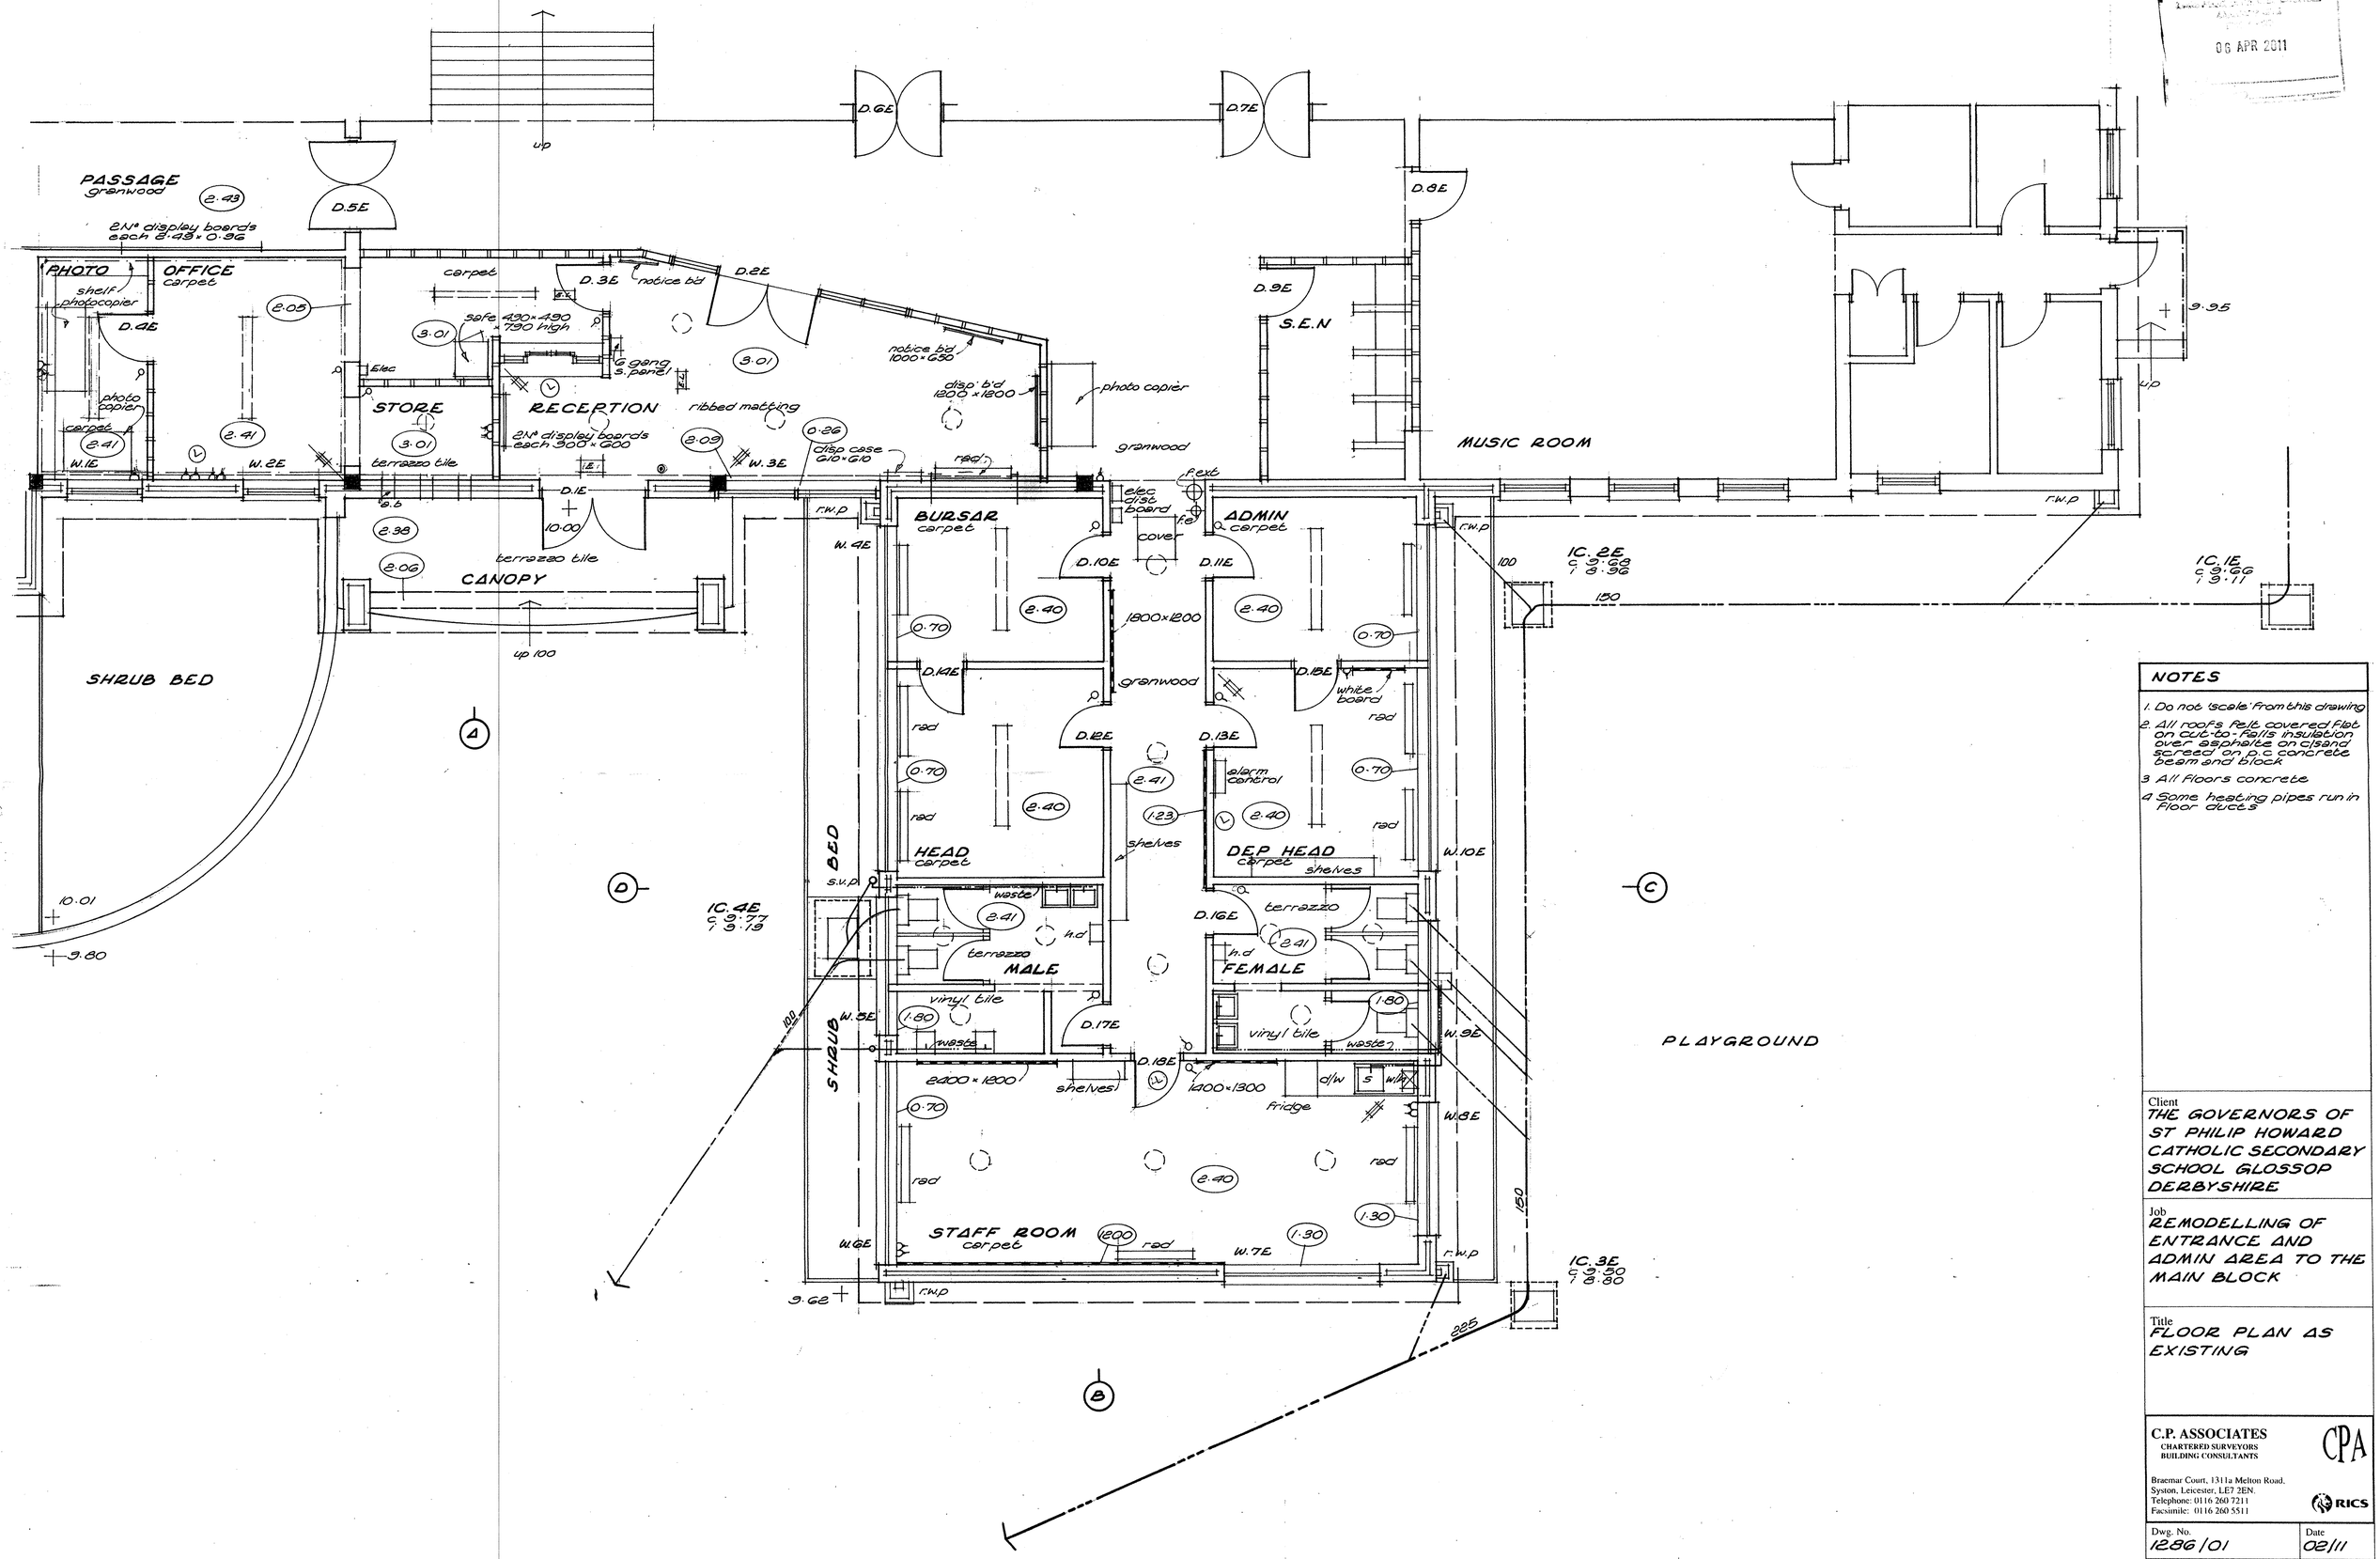


## NOTES

1. Do not 'scale' from this drawing
2. All roofs felt covered flat on cut-to-falls insulation over asphalte on c/sand screed on p.c concrete beam and block
3. All floors concrete
4. Some heating pipes run in floor ducts

Client
THE GOVERNORS OF ST PHILIP HOWARD CATHOLIC SECONDARY SCHOOL GLOSSOP DERBYSHIRE

Job
REMODELLING OF ENTRANCE AND ADMIN AREA TO THE MAIN BLOCK

Title
FLOOR PLAN AS EXISTING

C.P. ASSOCIATES
CHARTERED SURVEYORS
BUILDING CONSULTANTS
CPA
Braemar Court, 1311a Melton Road, Syston, Leicester, LE7 2EN.
Telephone: 0116 260 7211
Facsimile: 0116 260 5511
RICS

| Dwg. No. | Date |
|---|---|
| 1286/01 | 02/11 |
| Scale | Drawn by |
| 1:50 | J.B |