HPK/2011/0150
06 APR 2011

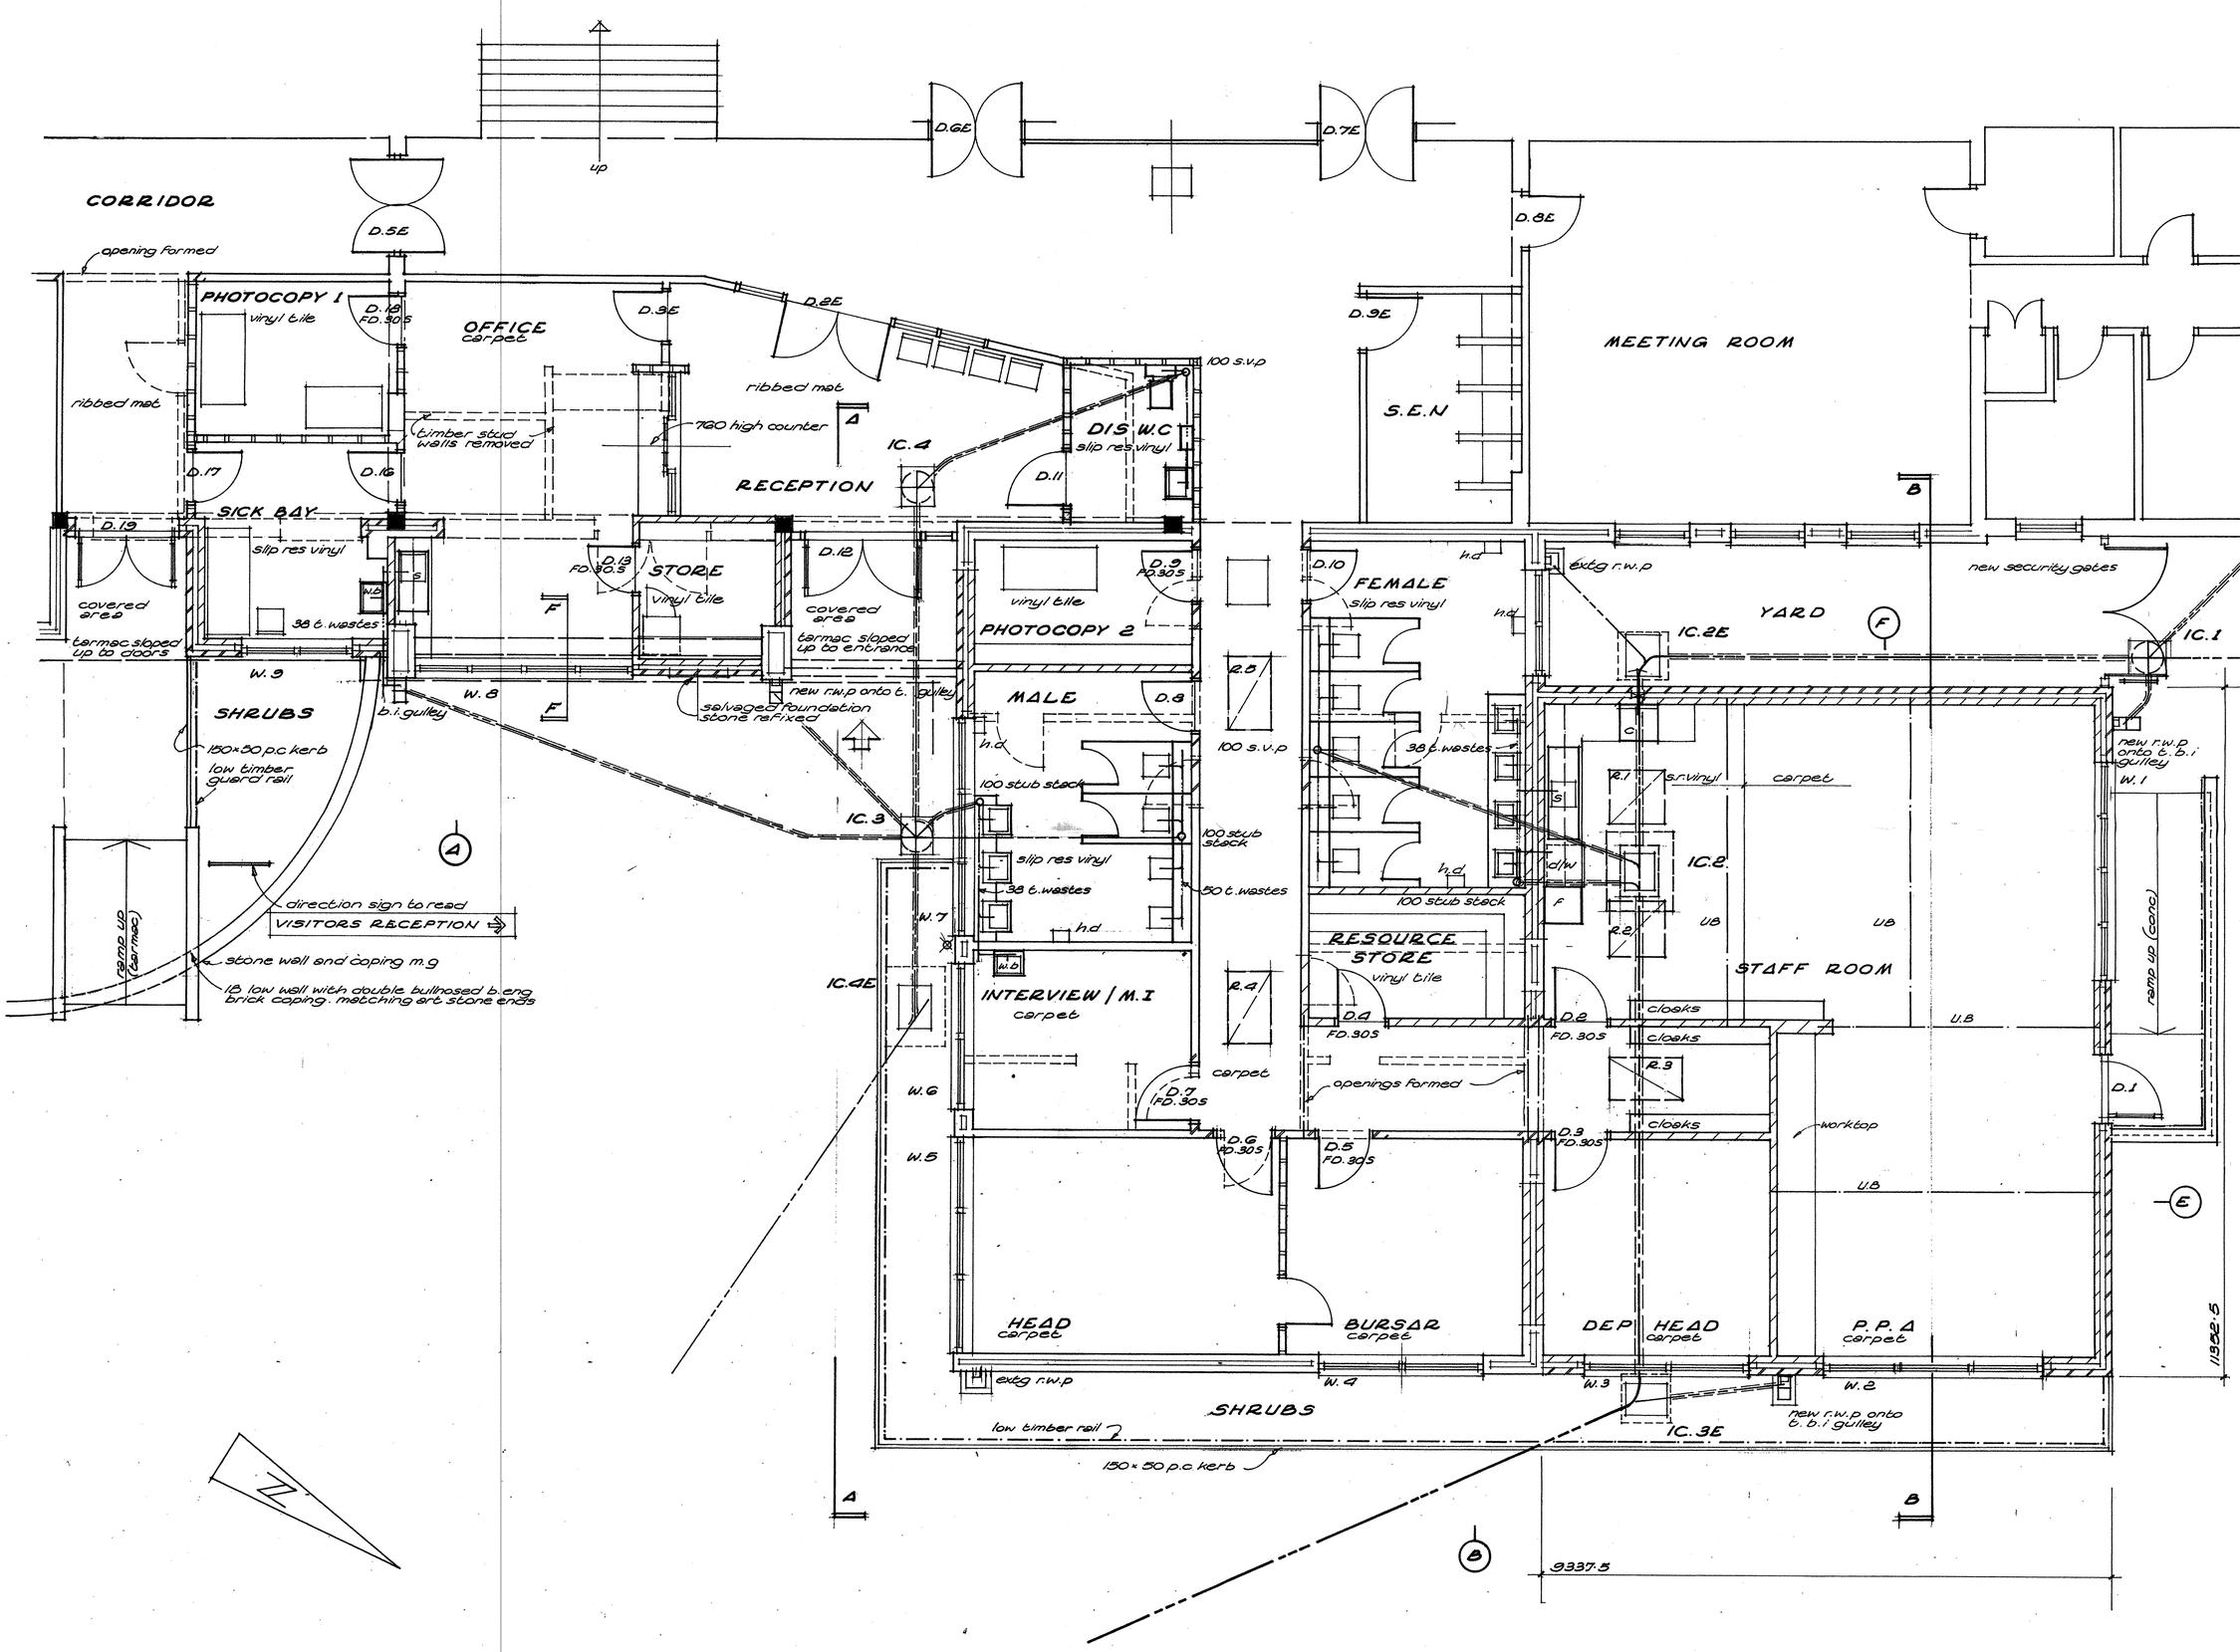

NOTES

1. Do not 'scale' from this drawing

Client
THE GOVERNORS OF ST PHILIP HOWARD CATHOLIC SECONDARY SCHOOL GLOSSOP DERBYSHIRE

Job
REMODELLING OF ENTRANCE AND ADMIN AREA TO THE MAIN BLOCK

Title
FLOOR PLAN AS PROPOSED

C.P. ASSOCIATES
CHARTERED SURVEYORS
BUILDING CONSULTANTS
CPA
Braemar Court, 1311a Melton Road, Syston, Leicester, LE7 2EN.
Telephone: 0116 260 7211
Facsimile: 0116 260 5511
RICS

Dwg. No.	Date
1286/02	02/11
Scale	Drawn by
1:50	J.B