Responsibility is not accepted for errors made by others in scaling from this drawing. All construction information should be taken from figured dimensions only.

0mm 50mm

A3 Original Sheet Size

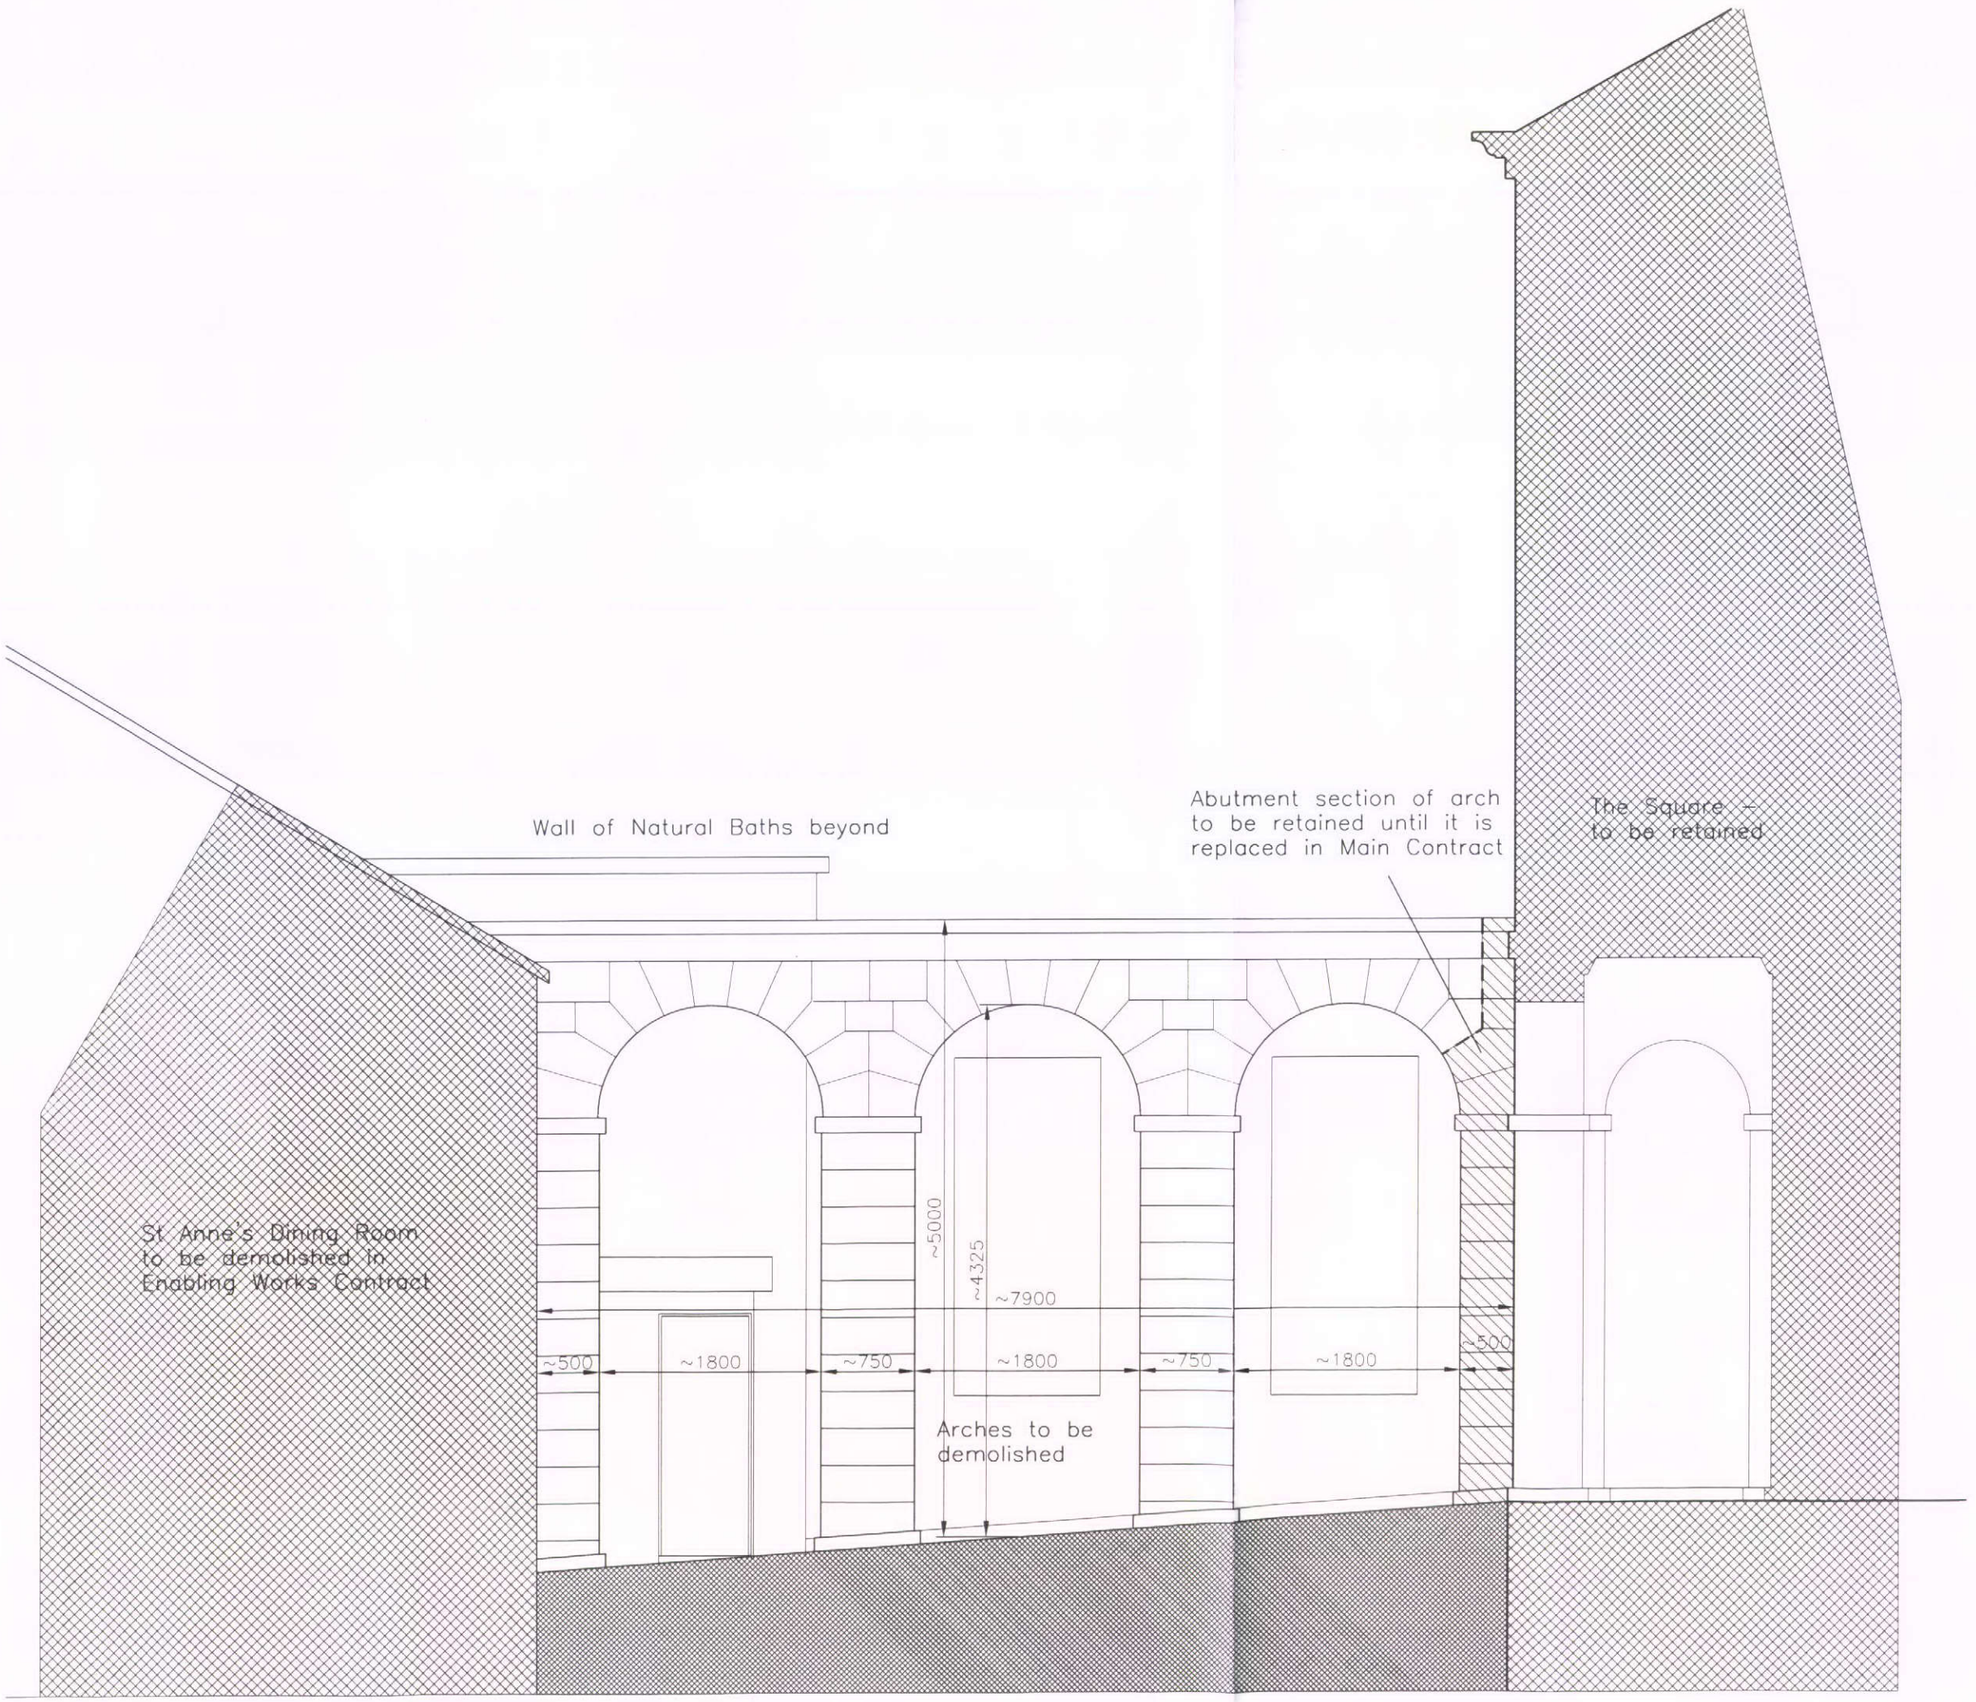

date	rev	name	chk	note

Stride Treglown
EK ARCHITECTS
Commercial Wharf, 6 Commercial Street, Manchester M15 4PZ
T 0161 832 9460 F 0161 839 0424 www.stridetreglown.co.uk

PROJECT
BUXTON CRESCENT
Buxton
Derbyshire
SK17 6

DRAWING TITLE
Listed Building Consent Application
for Removal of Arches
Elevation of Existing Arches

STATUS
LBC Application

SCALE	DATE	DRAWN BY	CHECKED BY
1:50@A3	2011-03-31	EM	.

DRAWING NUMBER
45177 AR L[--] 102

REVISION
.