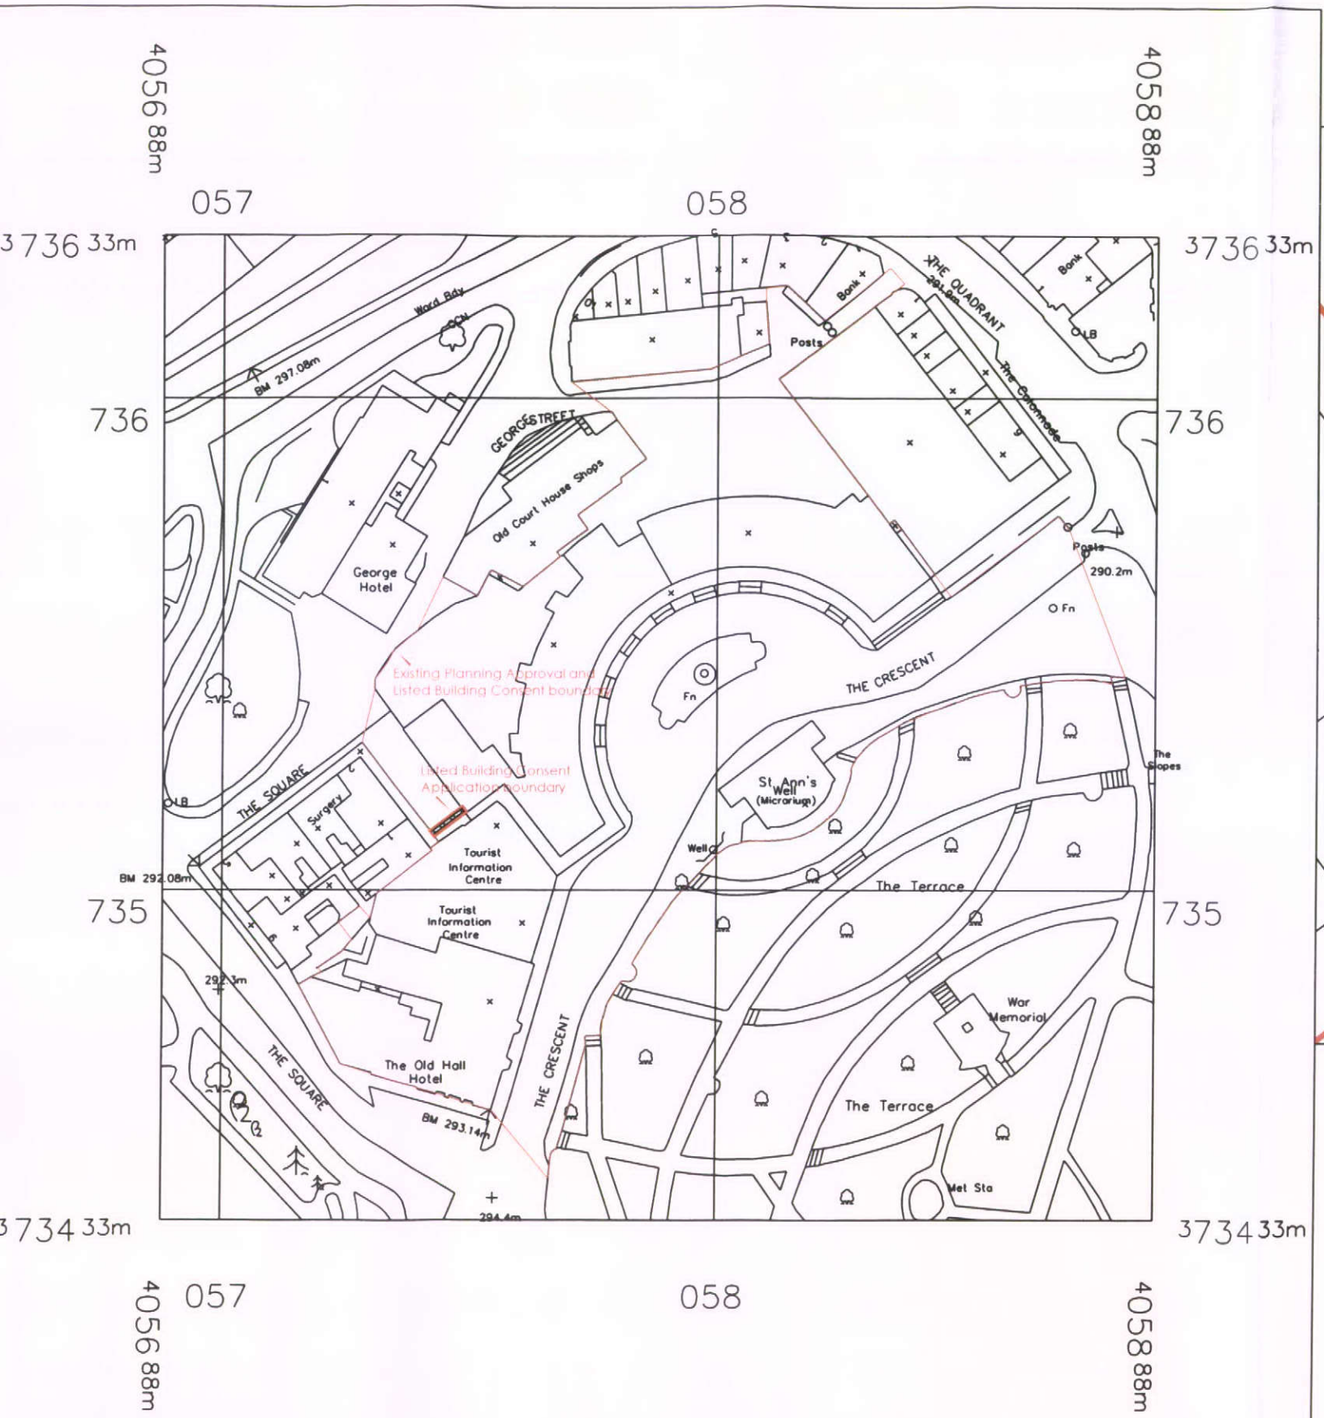

Location Plan - 1:1250

Responsibility is not accepted for errors made by others in scaling from this drawing. All construction information should be taken from figured dimensions only.

0mm 50mm

A3 Original Sheet Size

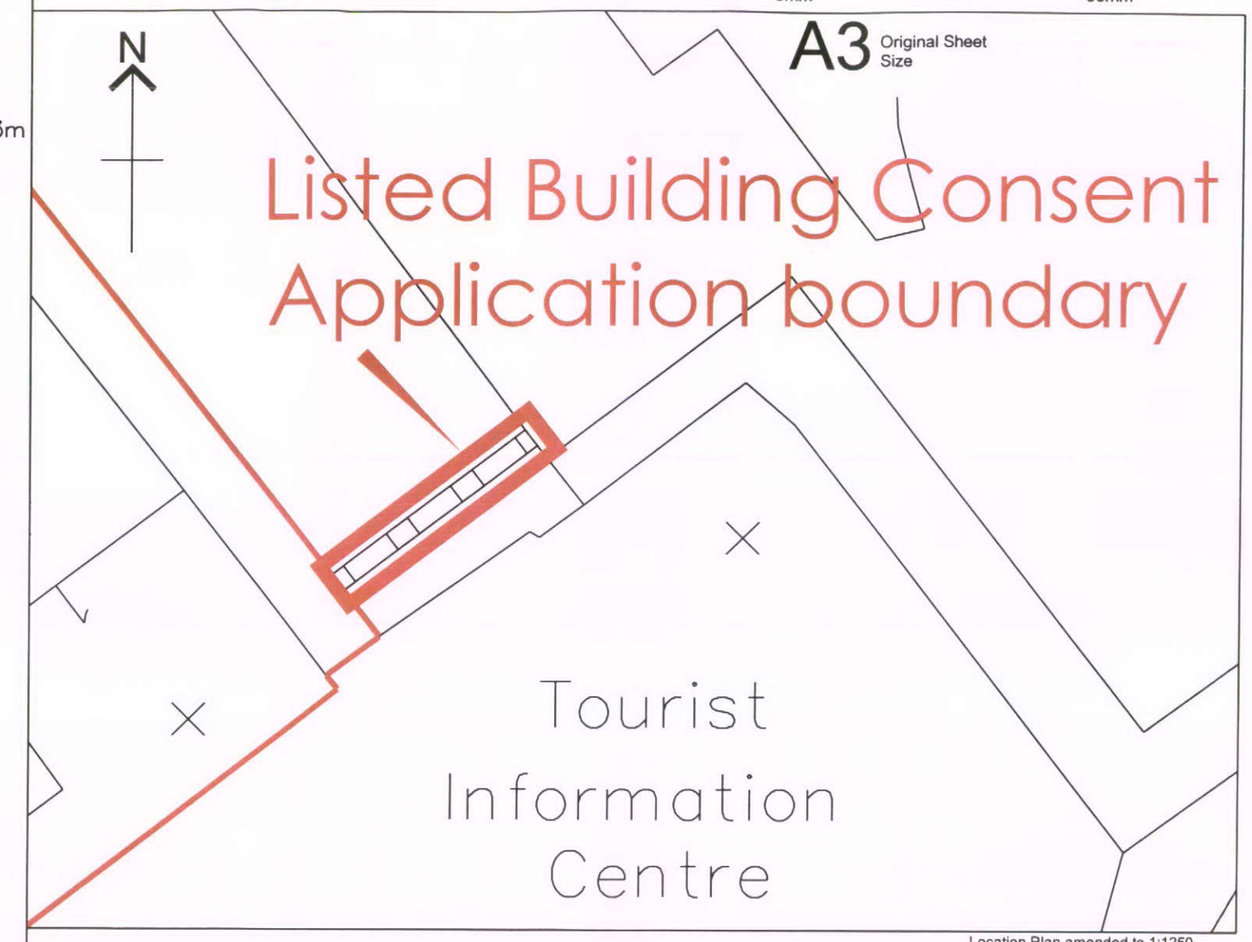

Site Plan - 1:200

date	rev	name	chk	note
31-03-11	A	EM		Location Plan amended to 1:1250 Site Plan added

Stride Treglown
EK ARCHITECTS
Commercial Wharf, 6 Commercial Street, Manchester M15 4PZ
T 0161 832 9460 F 0161 839 0424 www.stridetreglown.co.uk

PROJECT
BUXTON CRESCENT
Buxton
Derbyshire
SK17 6

DRAWING TITLE
Listed Building Consent Application
for Removal of Arches
Site and Location Plans

STATUS
LBC Application

SCALE	DATE	DRAWN BY	CHECKED BY
1:1250@A3	2011-03-11	EM	.

DRAWING NUMBER	REVISION
45177 AR L[--] 100	A