HPW 2011 : 0212

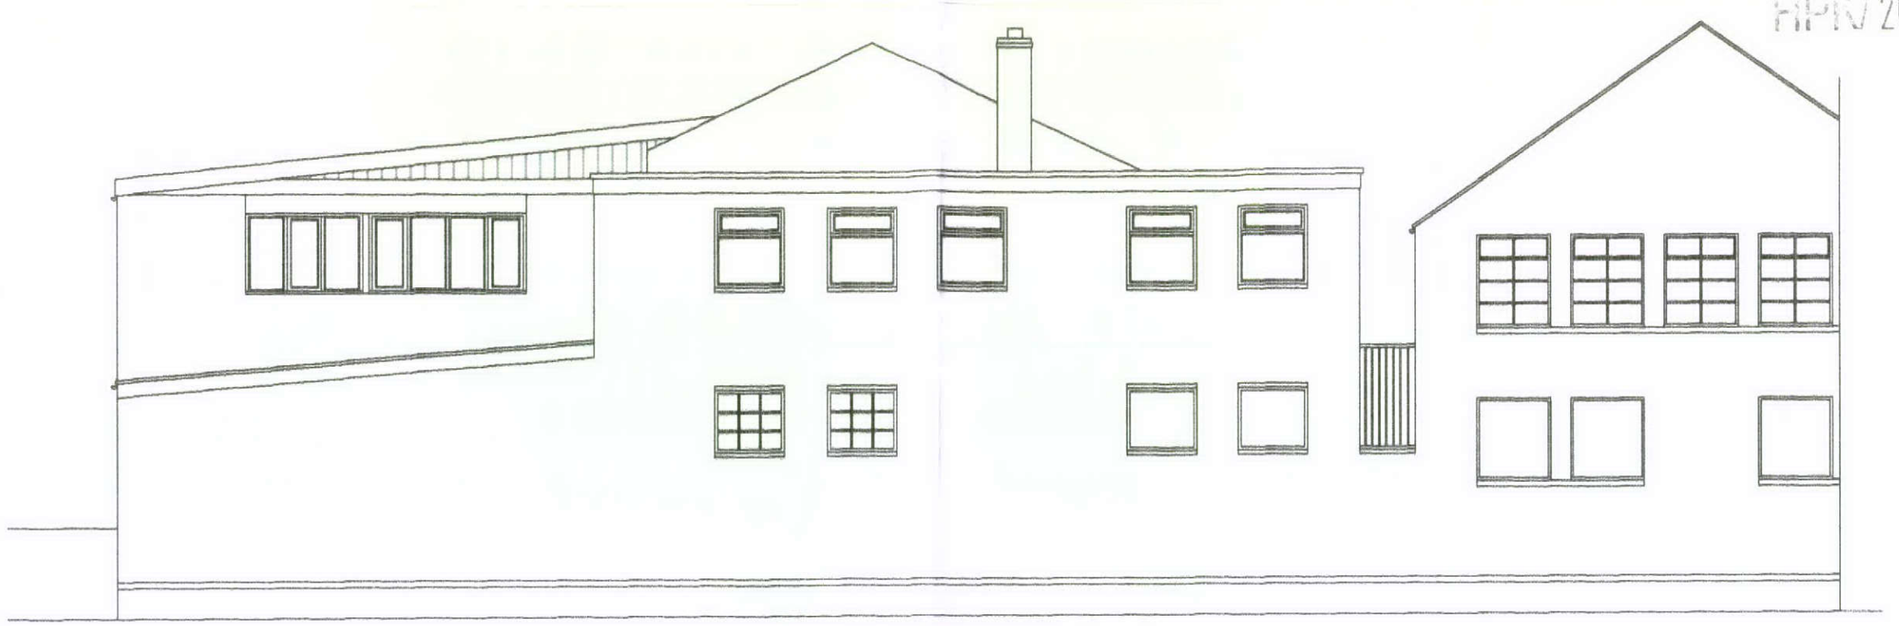

SIDE ELEVATION EAST

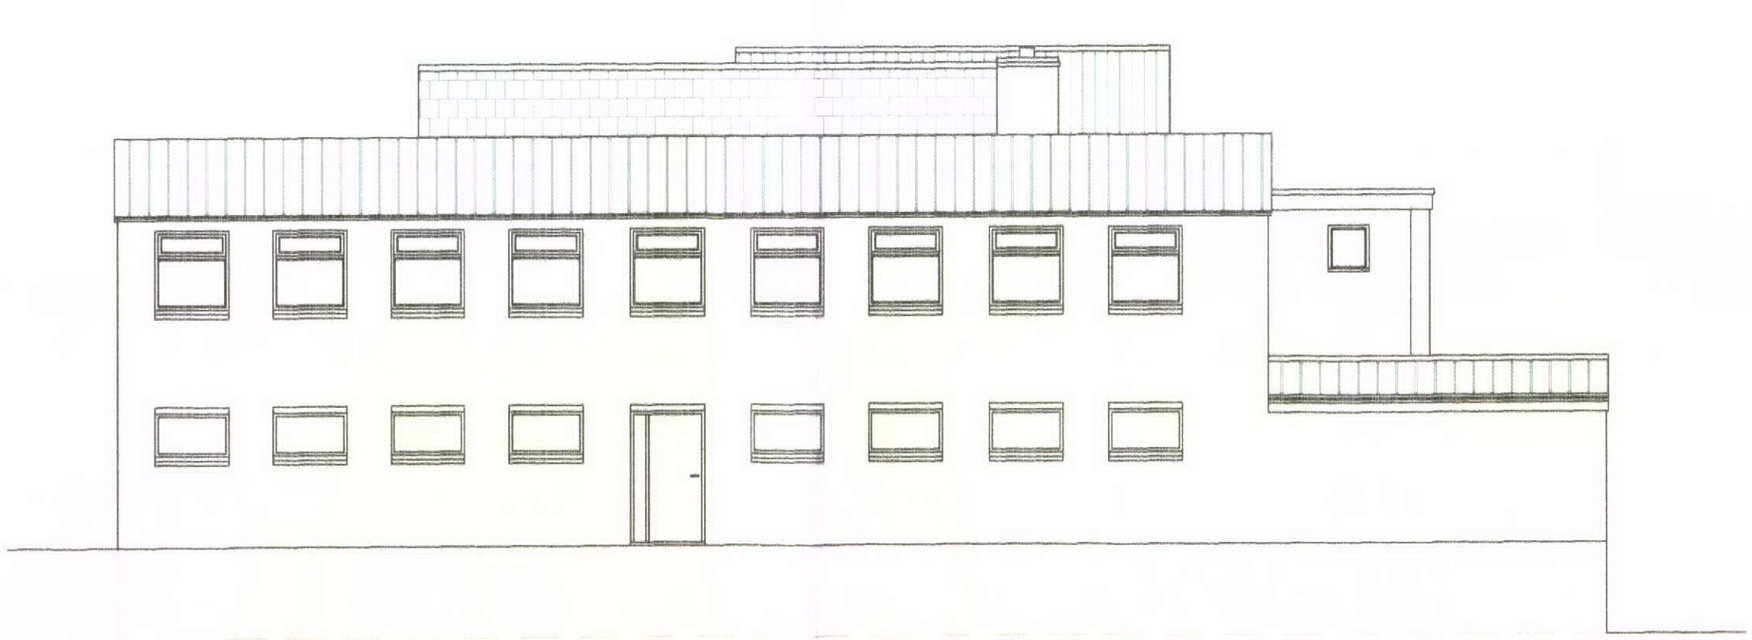

REAR ELEVATION SOUTH

Replacement of Defective Flat Roof by Extension of Existing Profiled Sheet Roof Over at
EGL Vaughan Ltd Brook Street Glossop SK13 8BG

Scale 1/100
Drg.No. 0411/1/3

Existing