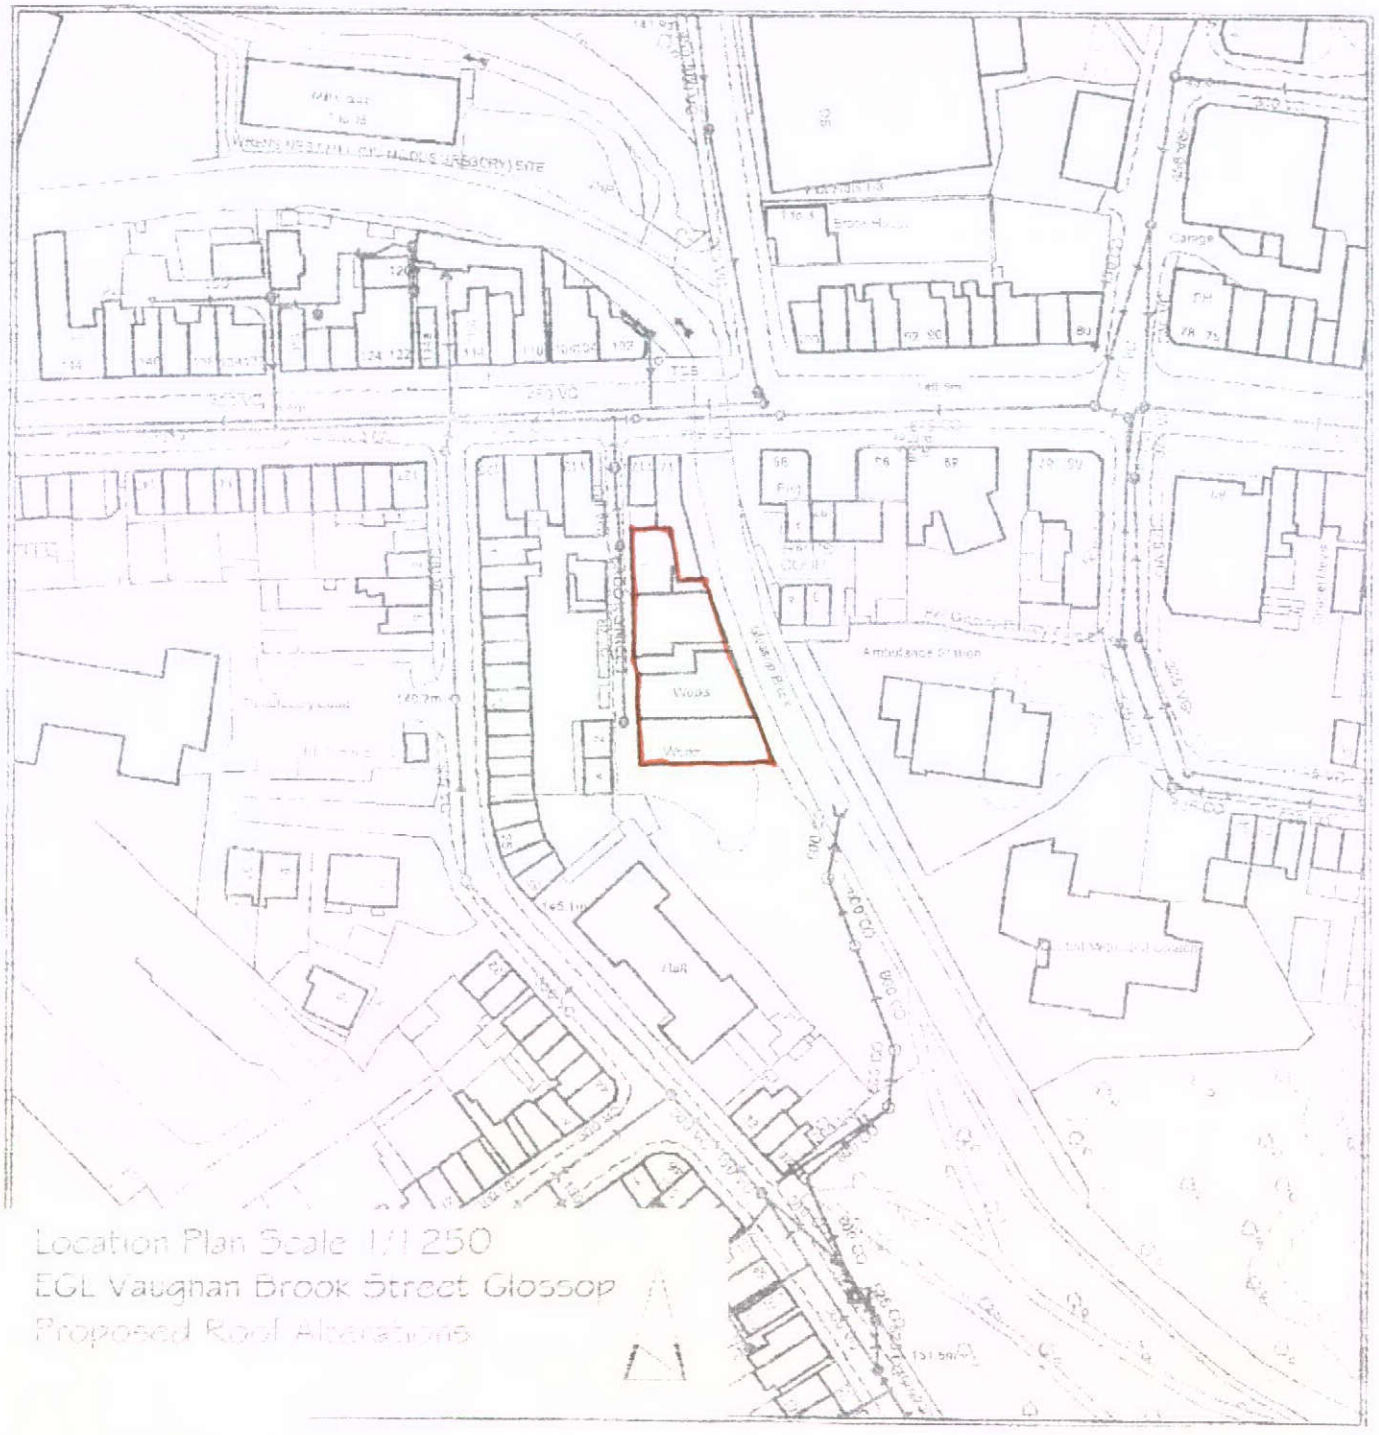

Location Plan Scale 1/1250
EGL Vaughan Brook Street Glossop
Proposed Roof Alterations