HPK/2011 212



SIDE ELEVATION EAST

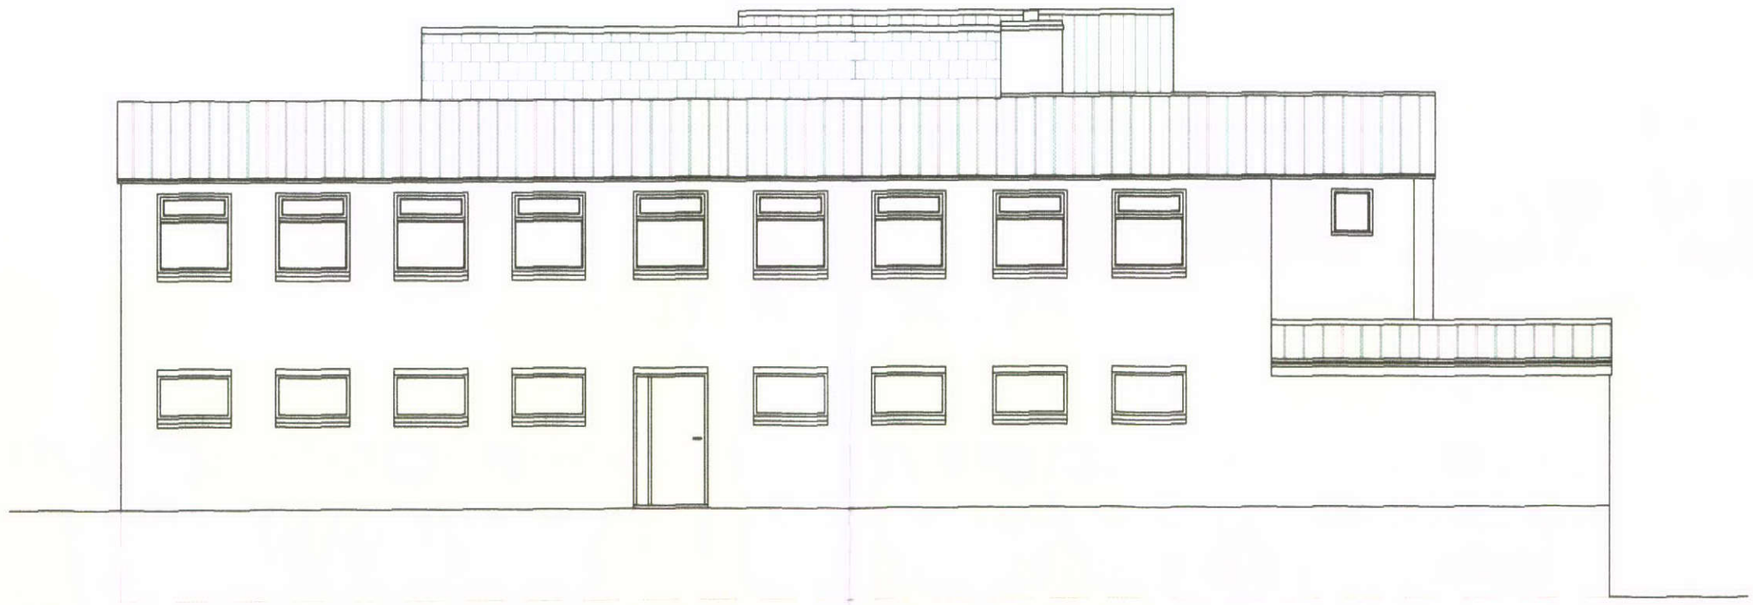

REAR ELEVATION SOUTH

Replacement of Defective Flat Roof by Extension of Existing Profiled Sheet Roof Over at
EGL Vaughan Ltd Brook Street Glossop SK13 8BG

Scale 1/100
Drg.No. 0411/1/6

Proposed