HPK/2011/0212

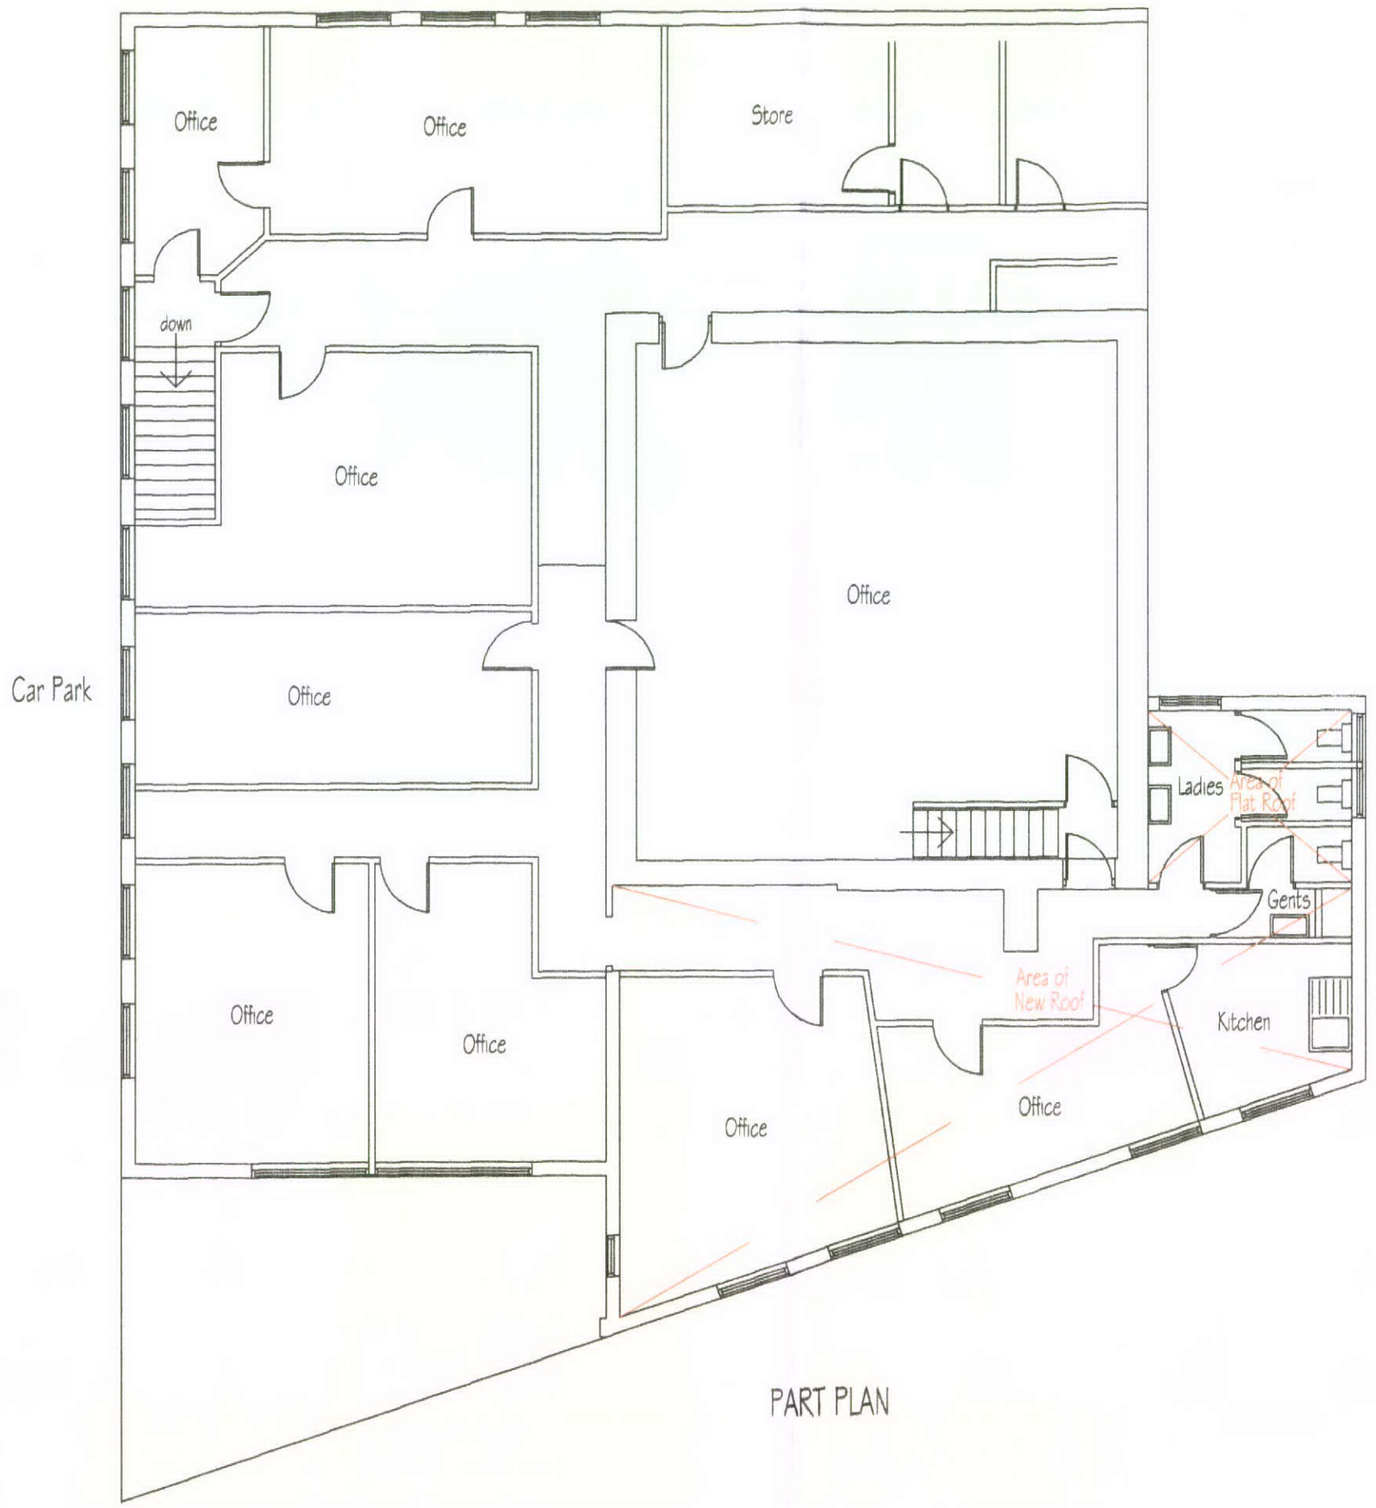

PART PLAN

Replacement of Defective Flat Roof by Extension of Existing Profiled Sheet Roof Over at
EGL Vaughan Ltd Brook Street Glossop SK13 8BG

Scale 1/100
Drg.No. 0411/1/4

Proposed