HPK/2011/0151

PAUL SEARLE ARCHITECT LTD.


MILLINGTON HOUSE 12 LEEK ROAD CONGLETON CHESHIRE CW123HU

TEL: 01260 278076 & (M) 07989 410658 MAIL: paul_searle1@sky.com

JOB NO. 1101 DRAWING Nº: 06

LIBERAL CLUB, WATERSWALLOWS, BUXTON

LOCATION PLAN 1:1250 MARCH 2011

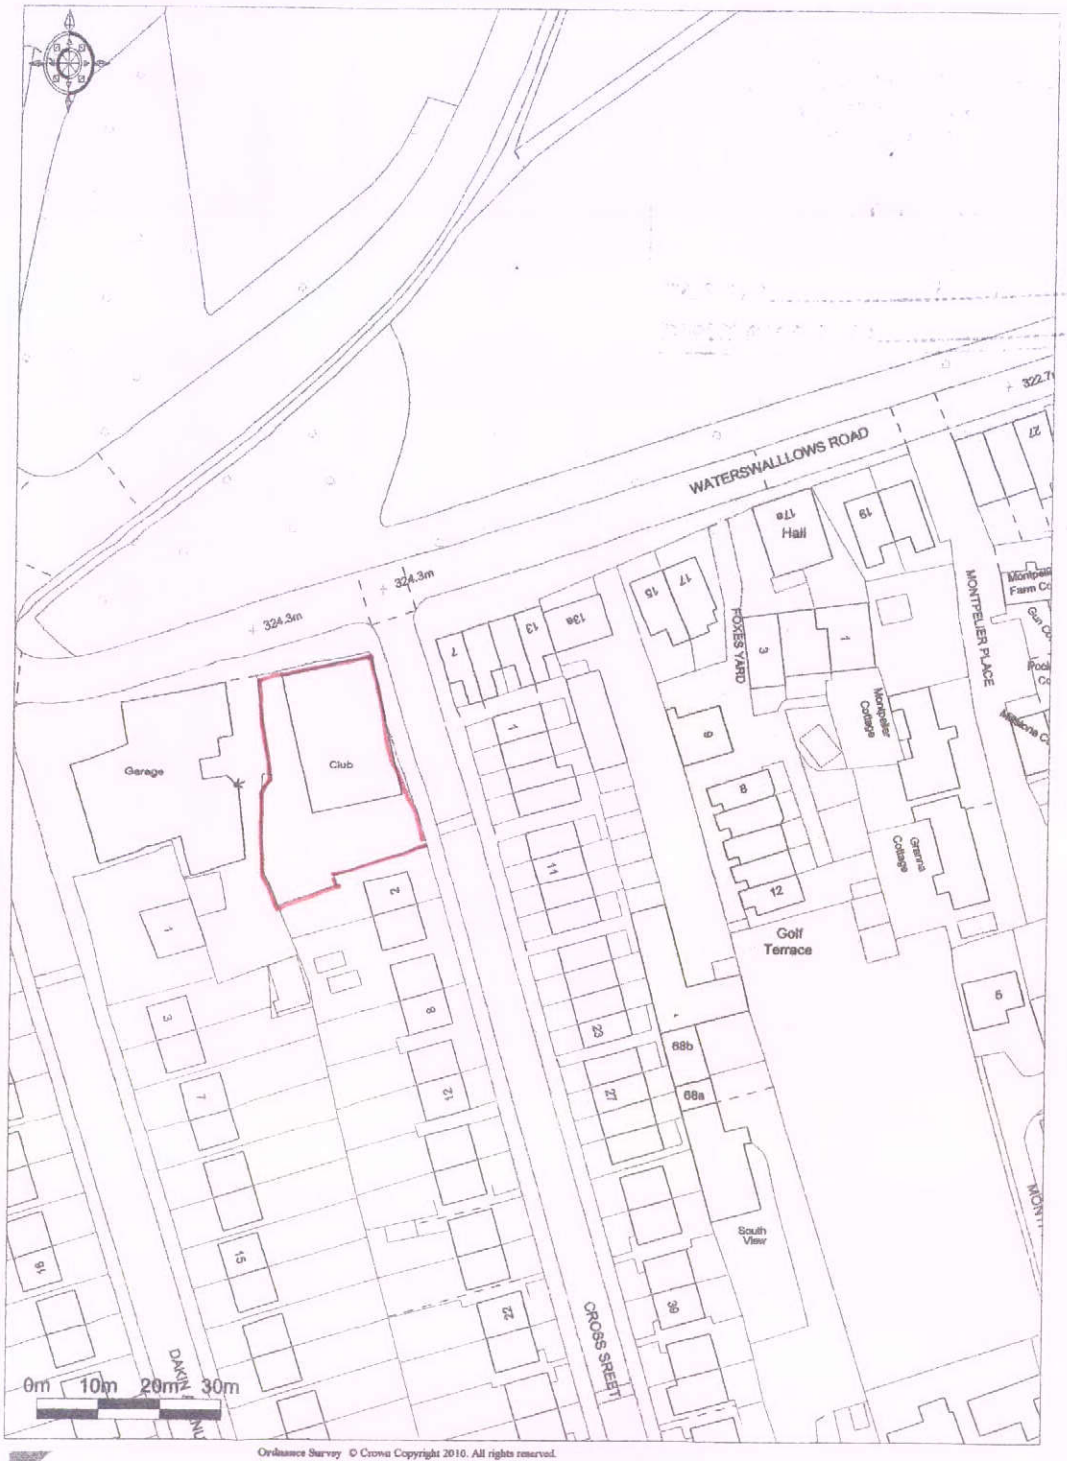

Ordnance Survey © Crown Copyright 2010. All rights reserved.