Responsibility is not accepted for errors made by others in scaling from this drawing. All construction information should be taken from figured dimensions only.

NOV 2011 / 0143

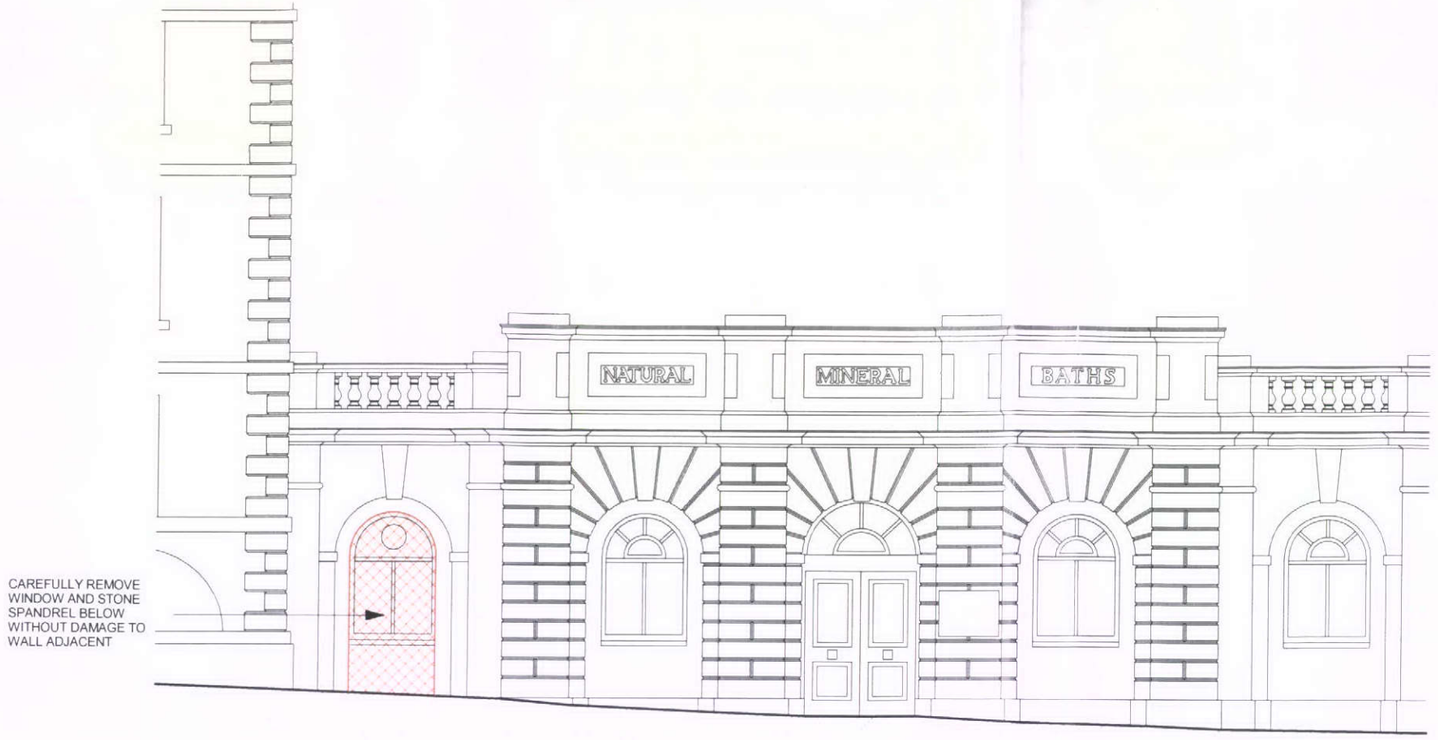

Existing Natural Baths Elevation
1 : 100



Proposed Natural Baths Elevation
1 : 100

date rev name chk note

Stride Treglown
EK ARCHITECTS
Commercial Wharf, 6 Commercial Street, Manchester M15 4PZ
T 0161 832 9460 F 0161 839 0424 www.stridetreglown.co.uk

PROJECT
BUXTON CRESCENT AND SPA
Buxton
Derbyshire
SK17 6

DRAWING TITLE
Conversion of Window into a Door for Nestle Access, Natural Baths, Buxton, Existing and Proposed Elevations

STATUS

SCALE	DATE	DRAWN BY	CHECKED BY
1 : 100	03/15/11	RG	DBC

DRAWING NUMBER
45177_NA L(--) 103

REVISION