Responsibility is not accepted for errors made by others in scaling from this drawing. All construction information should be taken from figured dimensions only.

0mm 50mm

A3 Original Sheet Size

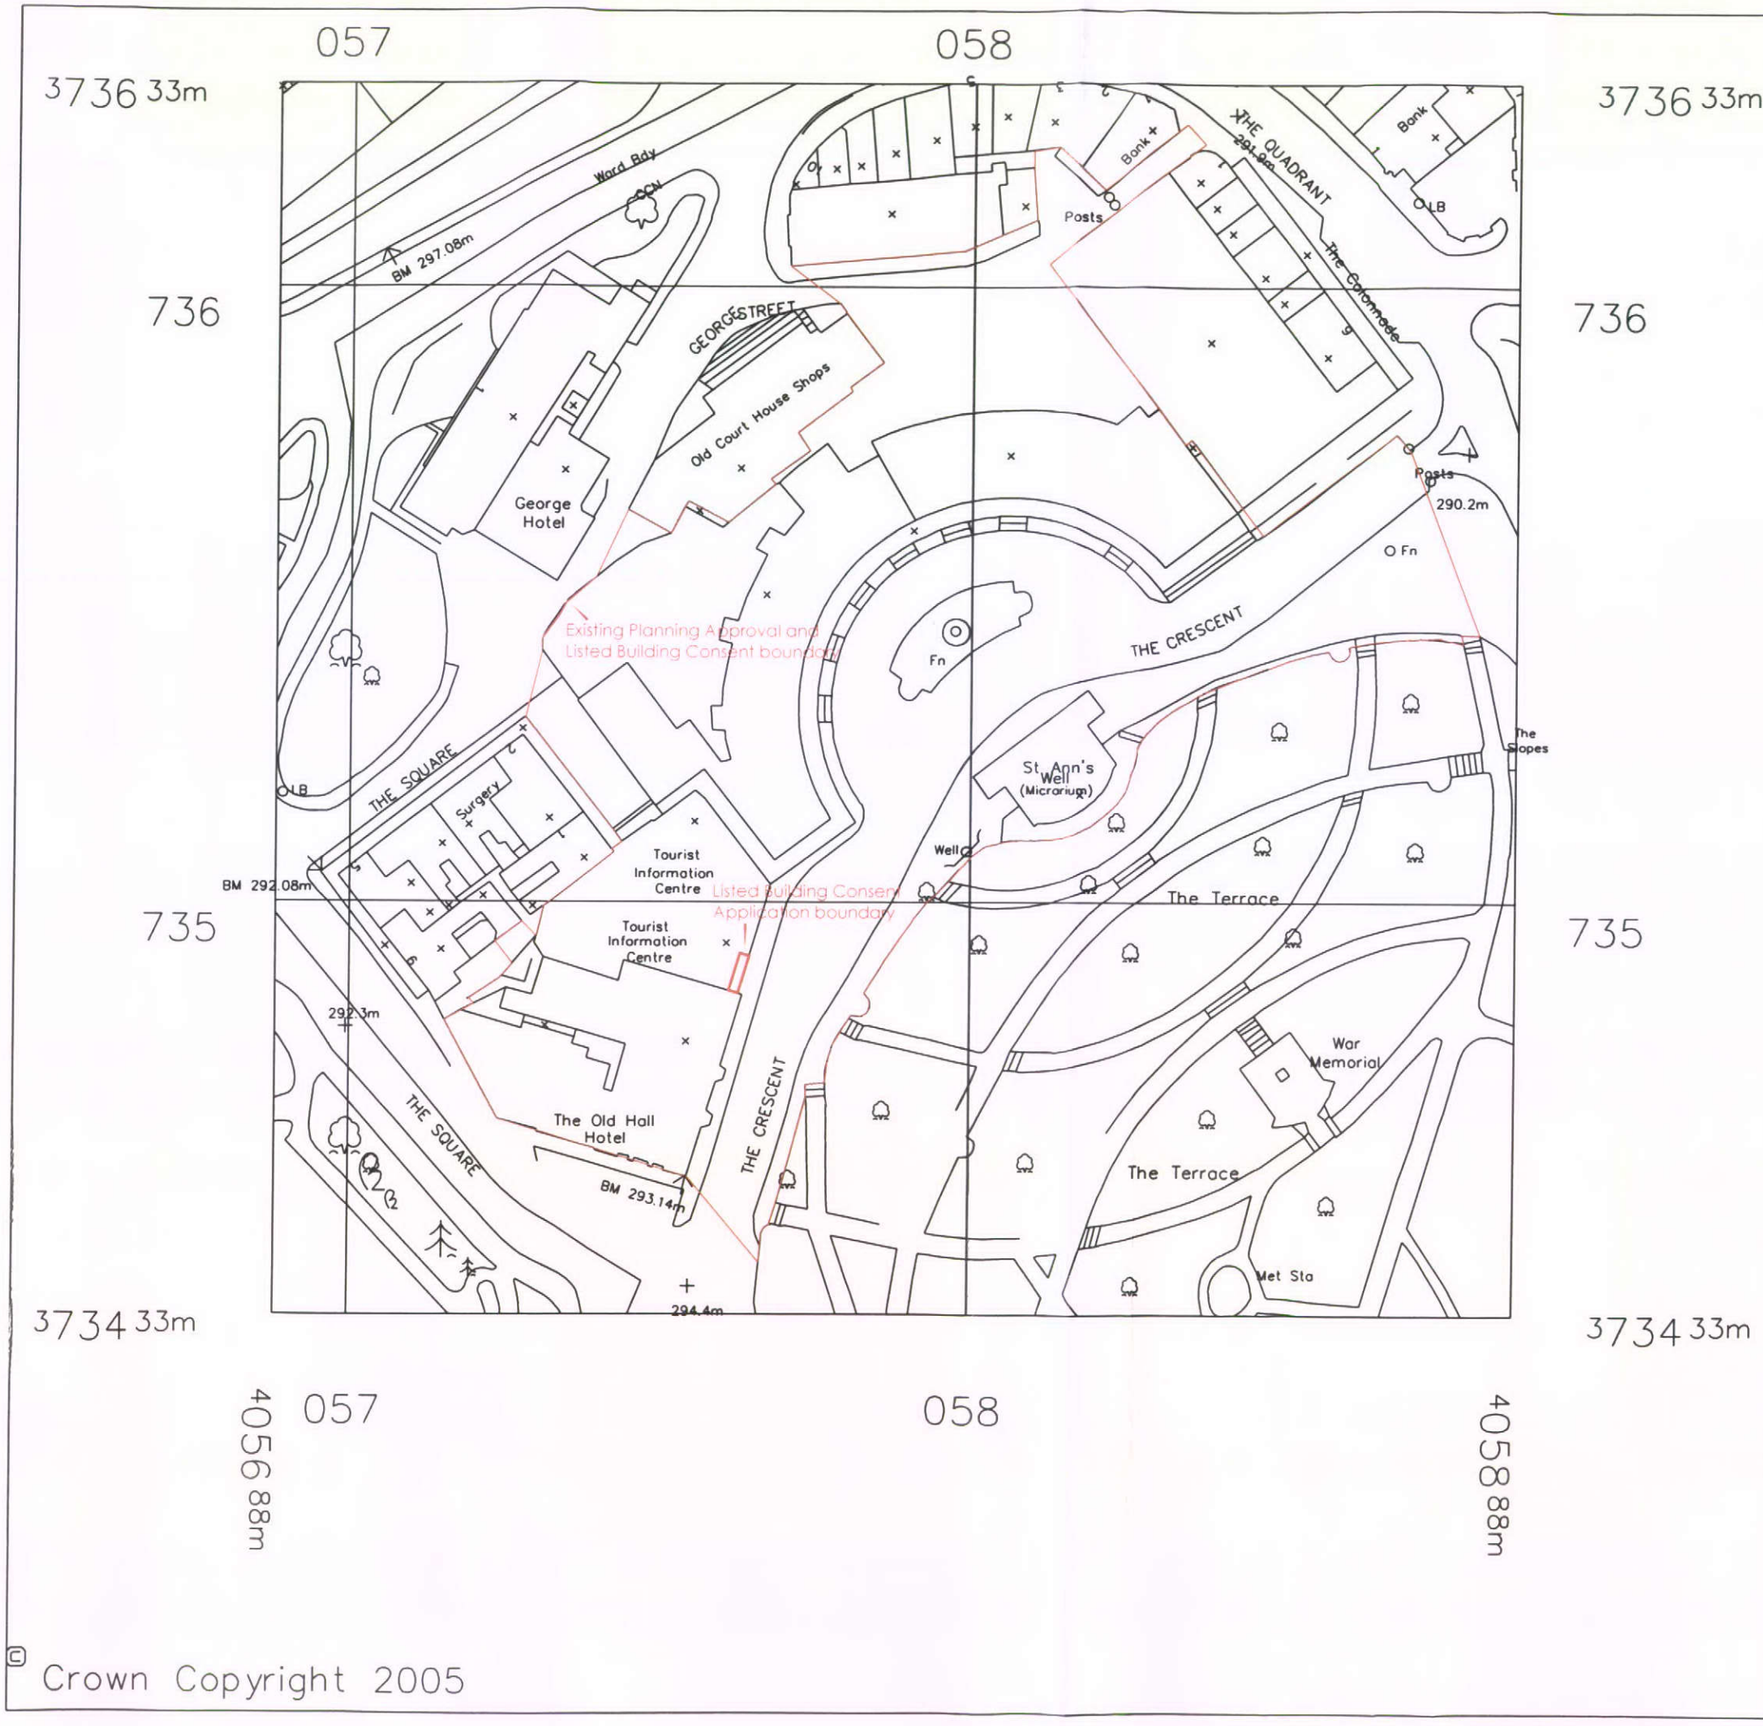

© Crown Copyright 2005

date	rev	name	chk	note

Stride Treglown
EK ARCHITECTS
Commercial Wharf, 6 Commercial Street, Manchester M15 4PZ
T 0161 832 9460 F 0161 839 0424 www.stridetreglown.co.uk

PROJECT
BUXTON CRESCENT
Buxton
Derbyshire
SK17 6

DRAWING TITLE
Conversion of Window into a Door for Nestle Access, Natural Baths, Buxton
Site Location Plan

STATUS
LBC Application

SCALE	DATE	DRAWN BY	CHECKED BY
1:1000@A3	2011-03-15	RG	.

DRAWING NUMBER	REVISION
45177 NA L[--] 100	.