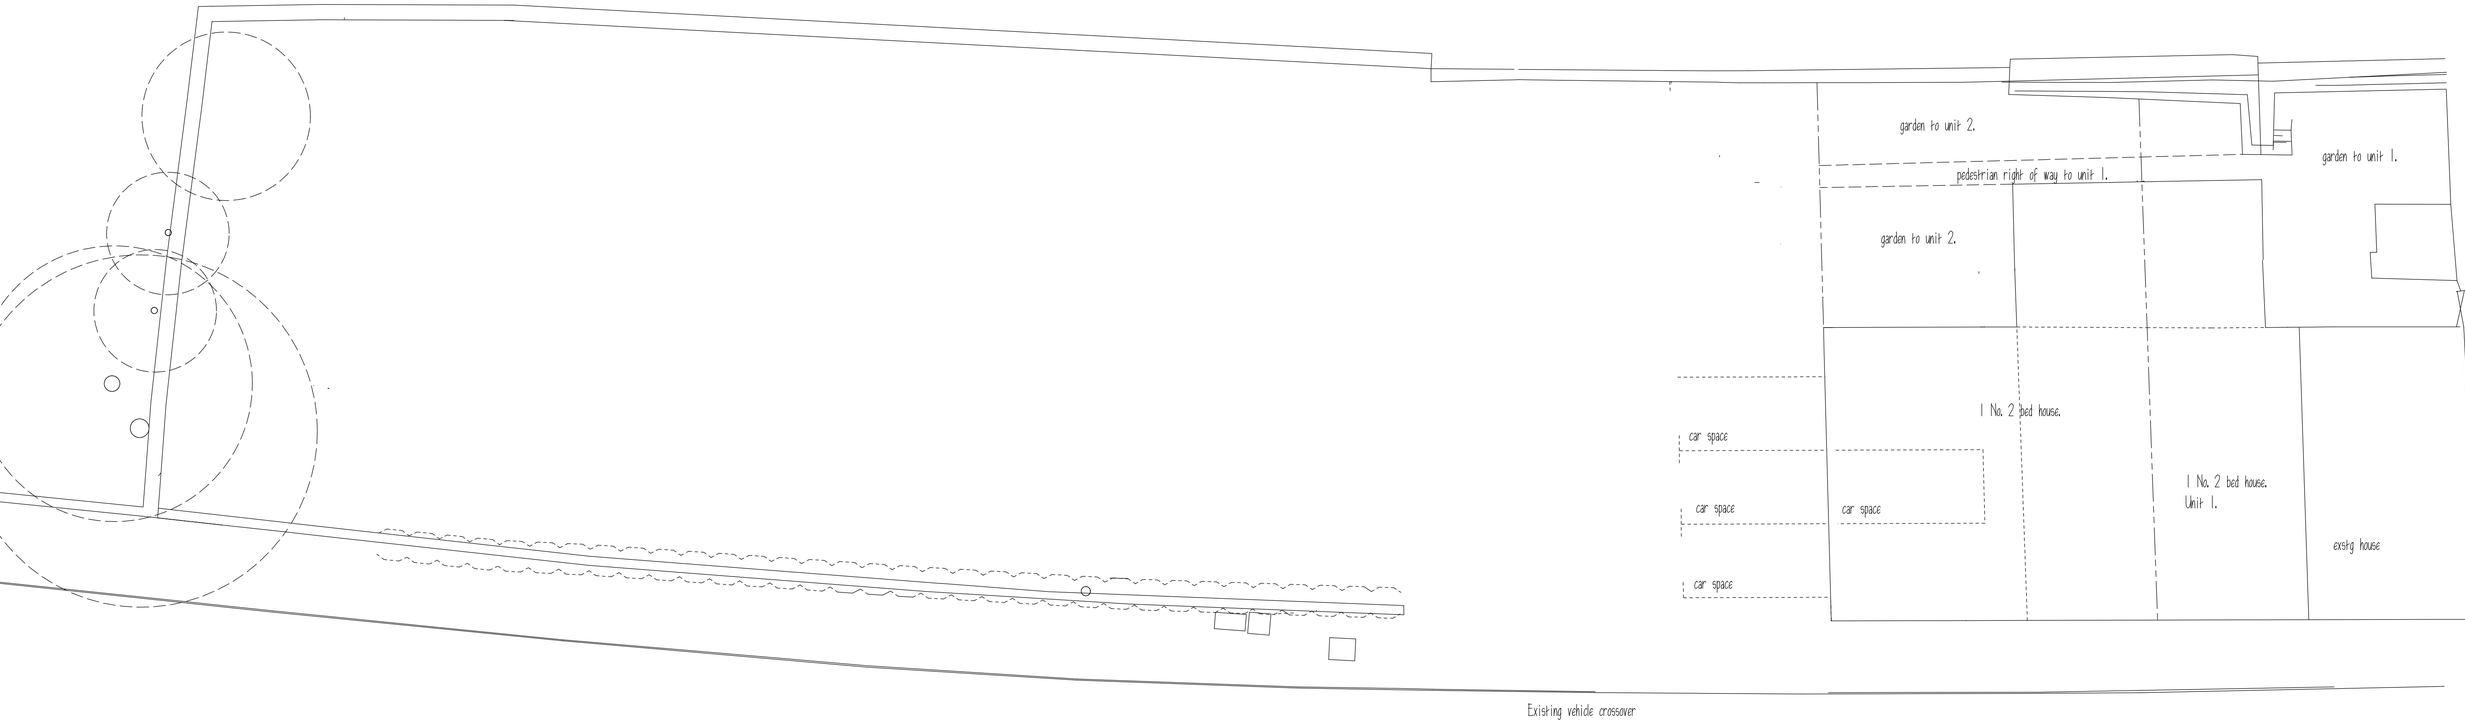


Site plan.

THIS DRAWING IS NOT TO BE COPIED OR REPRODUCED
WITHOUT THE PRIOR WRITTEN CONSENT OF PLANMART LTD.

REVISIONS:
B Title altered. 26.5.10.
C. Scheme altered to 6 semi dets. 31.8.10.
D. Floor plans amended. Oct 10.
E. Note added re one way bollard. 6.12.10.

PLANMART

Client:

Mr. Simon Tong,
Spring Tavern, Woolley Bridge, Glossop.

Project:

Proposed conversion of former public house into two
2 bedroomed dwellings.

Title:
Site plan.

Scale: 1:100. A1 sheet.

Drawn:	Date:
M.H.	March 2011.
Project no.: 2274.	Drawing no.: 2274-15.

PLANMART LIMITED
53A High St. West, Glossop,
Derbyshire SK13 8AZ.
Tel: 01457 863153 E mail: planmart@btconnect.com