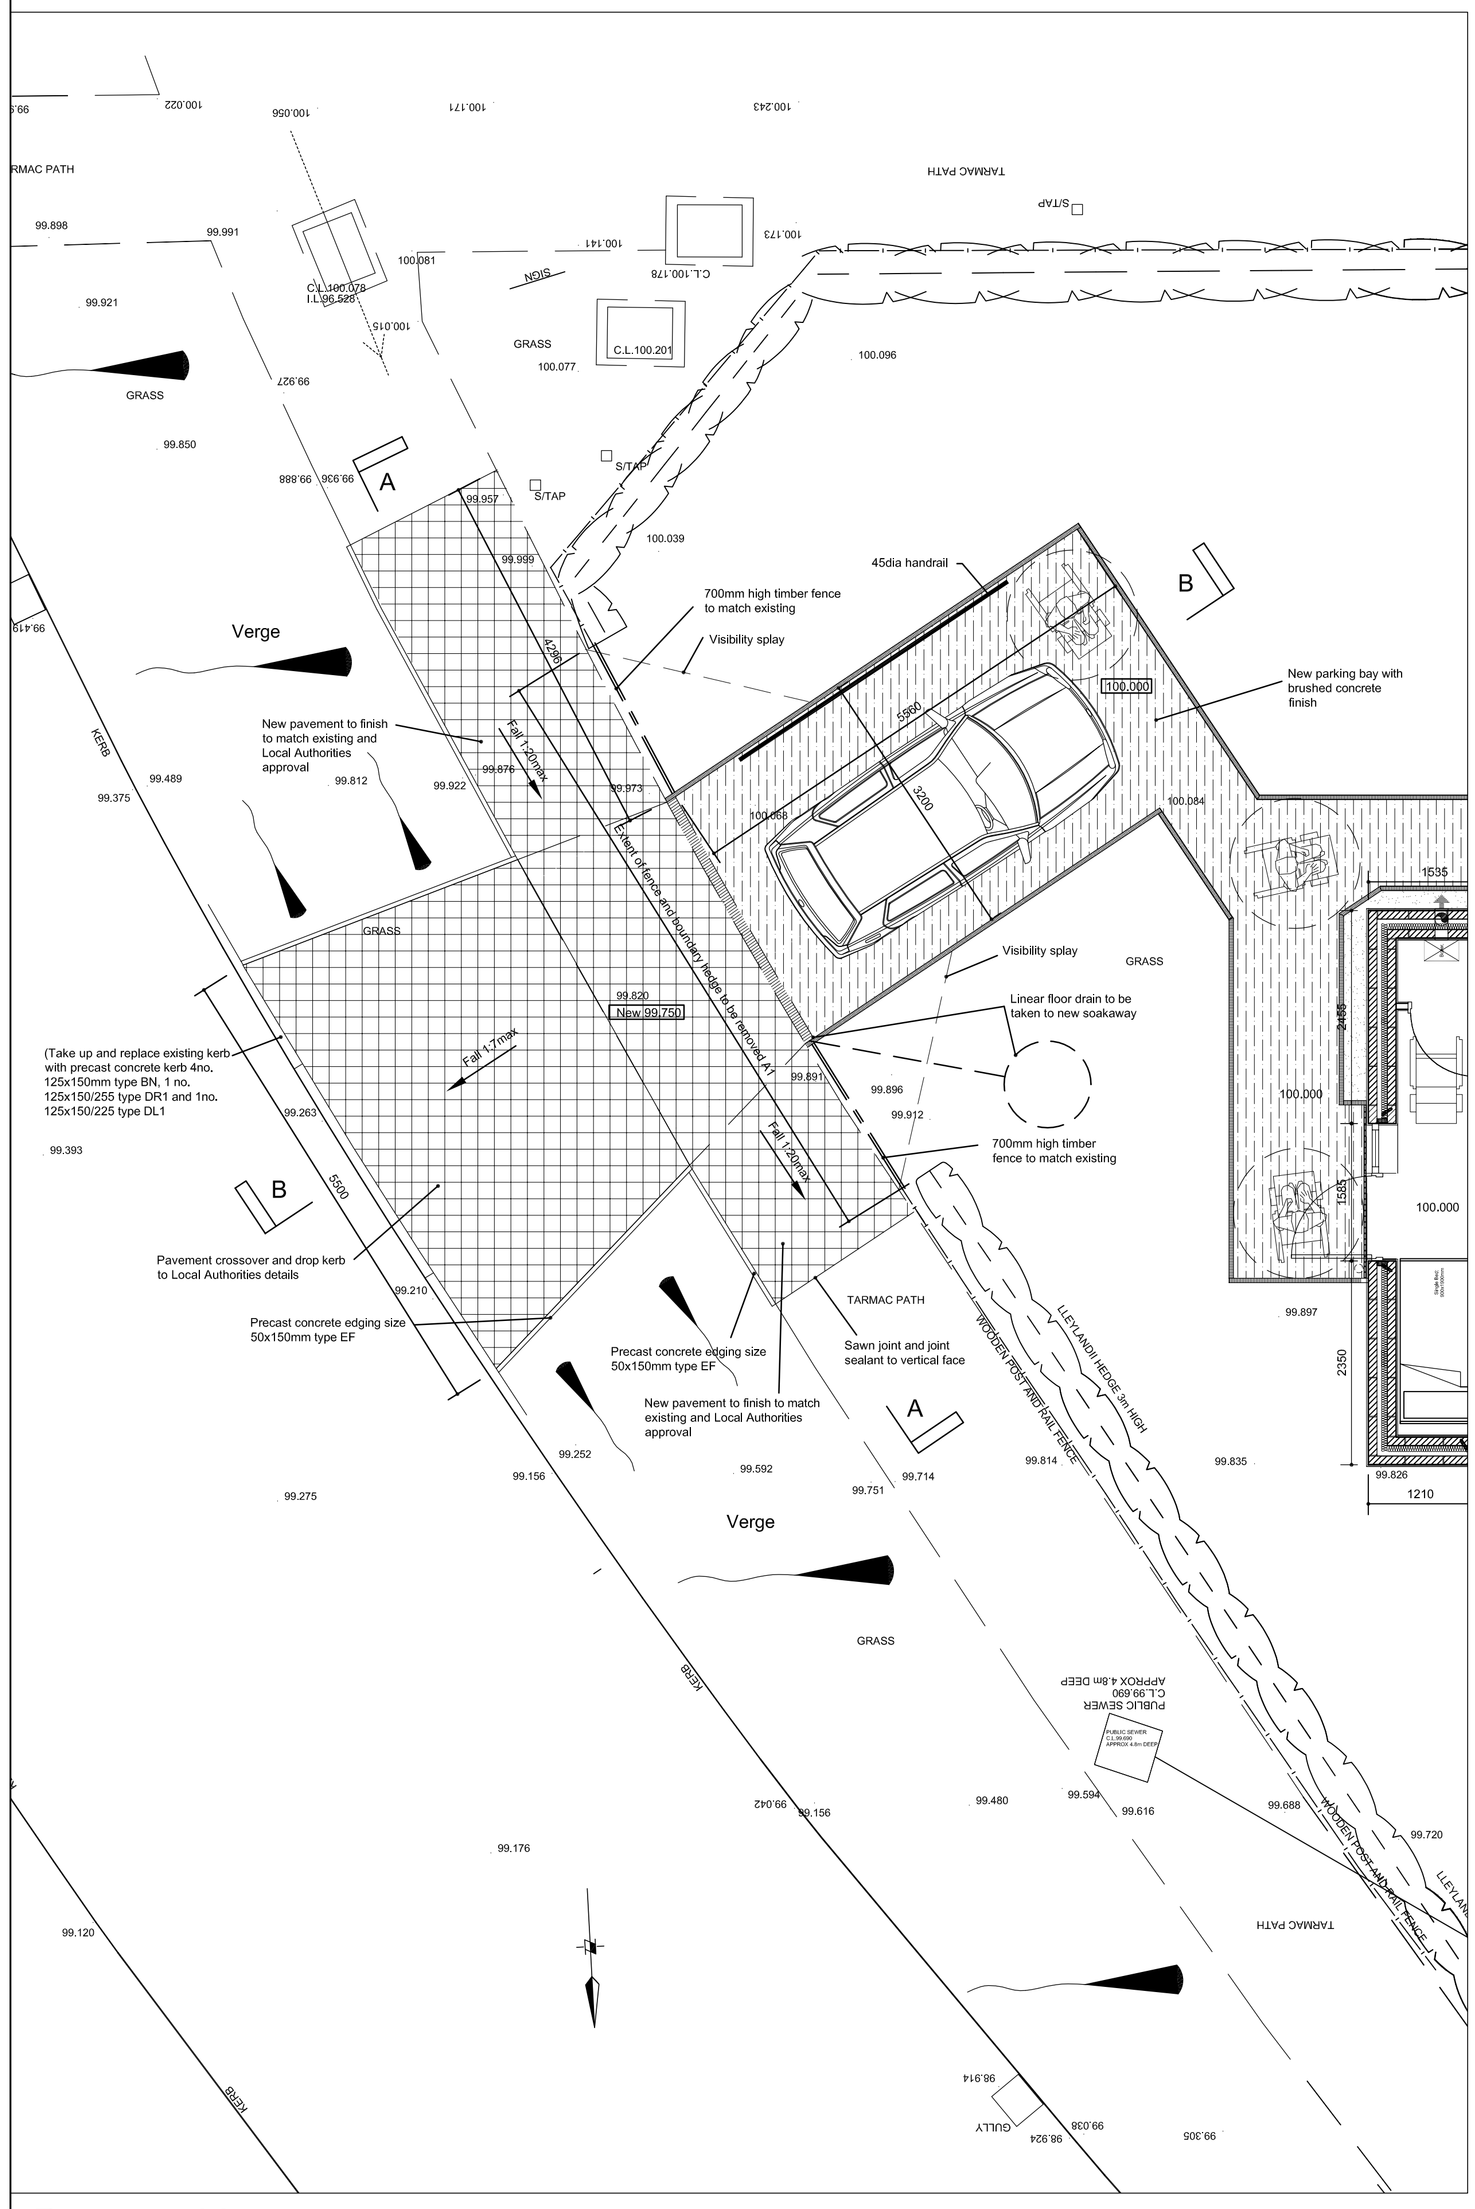

Proposed Layout scale1:50

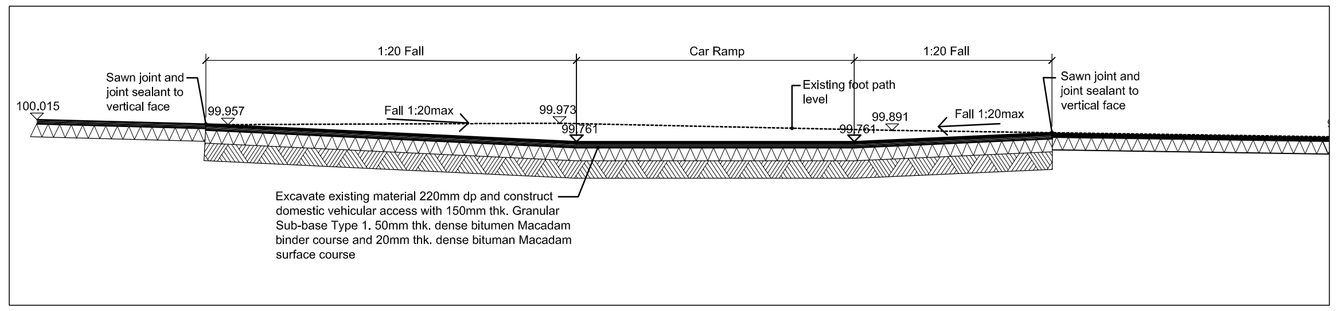

Section A-A scale1:100

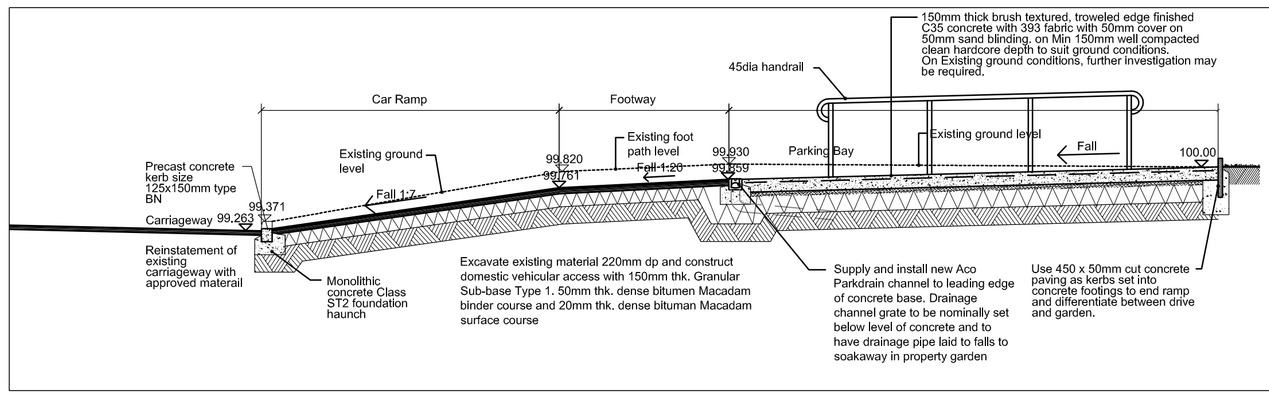

Section B-B scale1:100

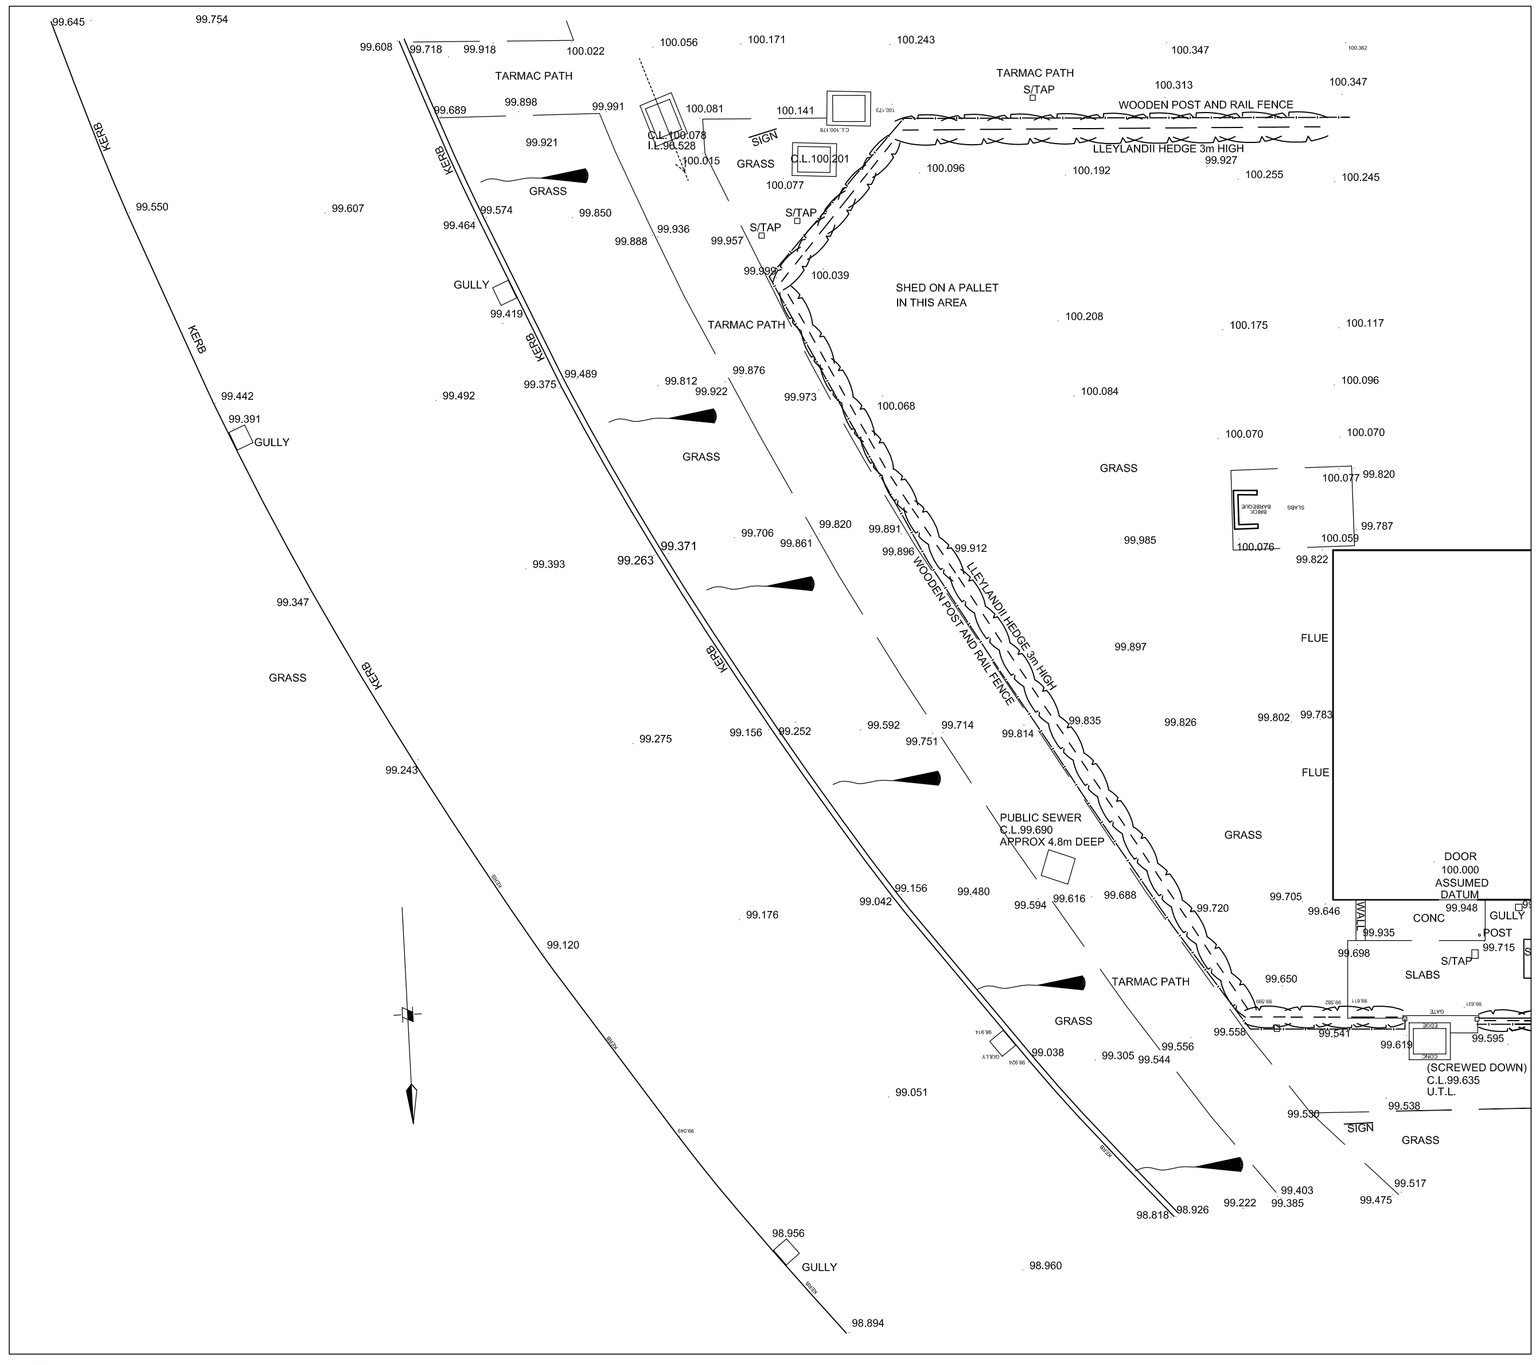

Existing Layout scale1:100

Note - Extension submitted under separate application.

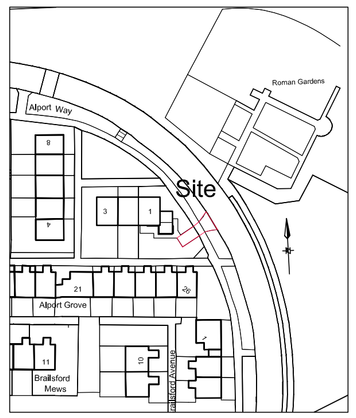

Location Plan

scale1:1250

HEALTH AND SAFETY INFORMATION

Rev.	Details of Revision	Date	Initial

Derbyshire County Council
Corporate Property
Director of Property:-
Chatsworth Hall, Chesterfield Road, Matlock, Derbyshire DE4 3FW
Tel. (01629) 580000 Fax. (01629) 585114

Partner Details

Project
Miss Summer Bladen-Hovell
1 Alport way,
Glossop
SK13 0LP

UPRN Number
MAINTRACK/PLANNING

Drawing Number: 559035 \ PL \ 02
Revision:

Title
Hardstanding for Parking Bay and Pavement Cross Over

Scale	Drawn	Checked
1:50	PJD	
Original Size: A1	Date: April 11	Date

Status

DO NOT SCALE
Use only written dimensions. All dimensions must be verified prior to the works being carried out. Any discrepancies reported to the Surveyor.

INVESTOR IN PEOPLE

This map is reproduced from the Ordnance Survey material with the permission of Ordnance Survey on behalf of the controller of Her Majesty's Stationary Office © Crown Copyright. Unauthorised reproduction infringes Crown Copyright and may lead to prosecution or civil proceedings.

© Derbyshire County Council Copyright: Reproduction in whole or part by any means is prohibited without the prior written permission of the Director of Corporate Resources