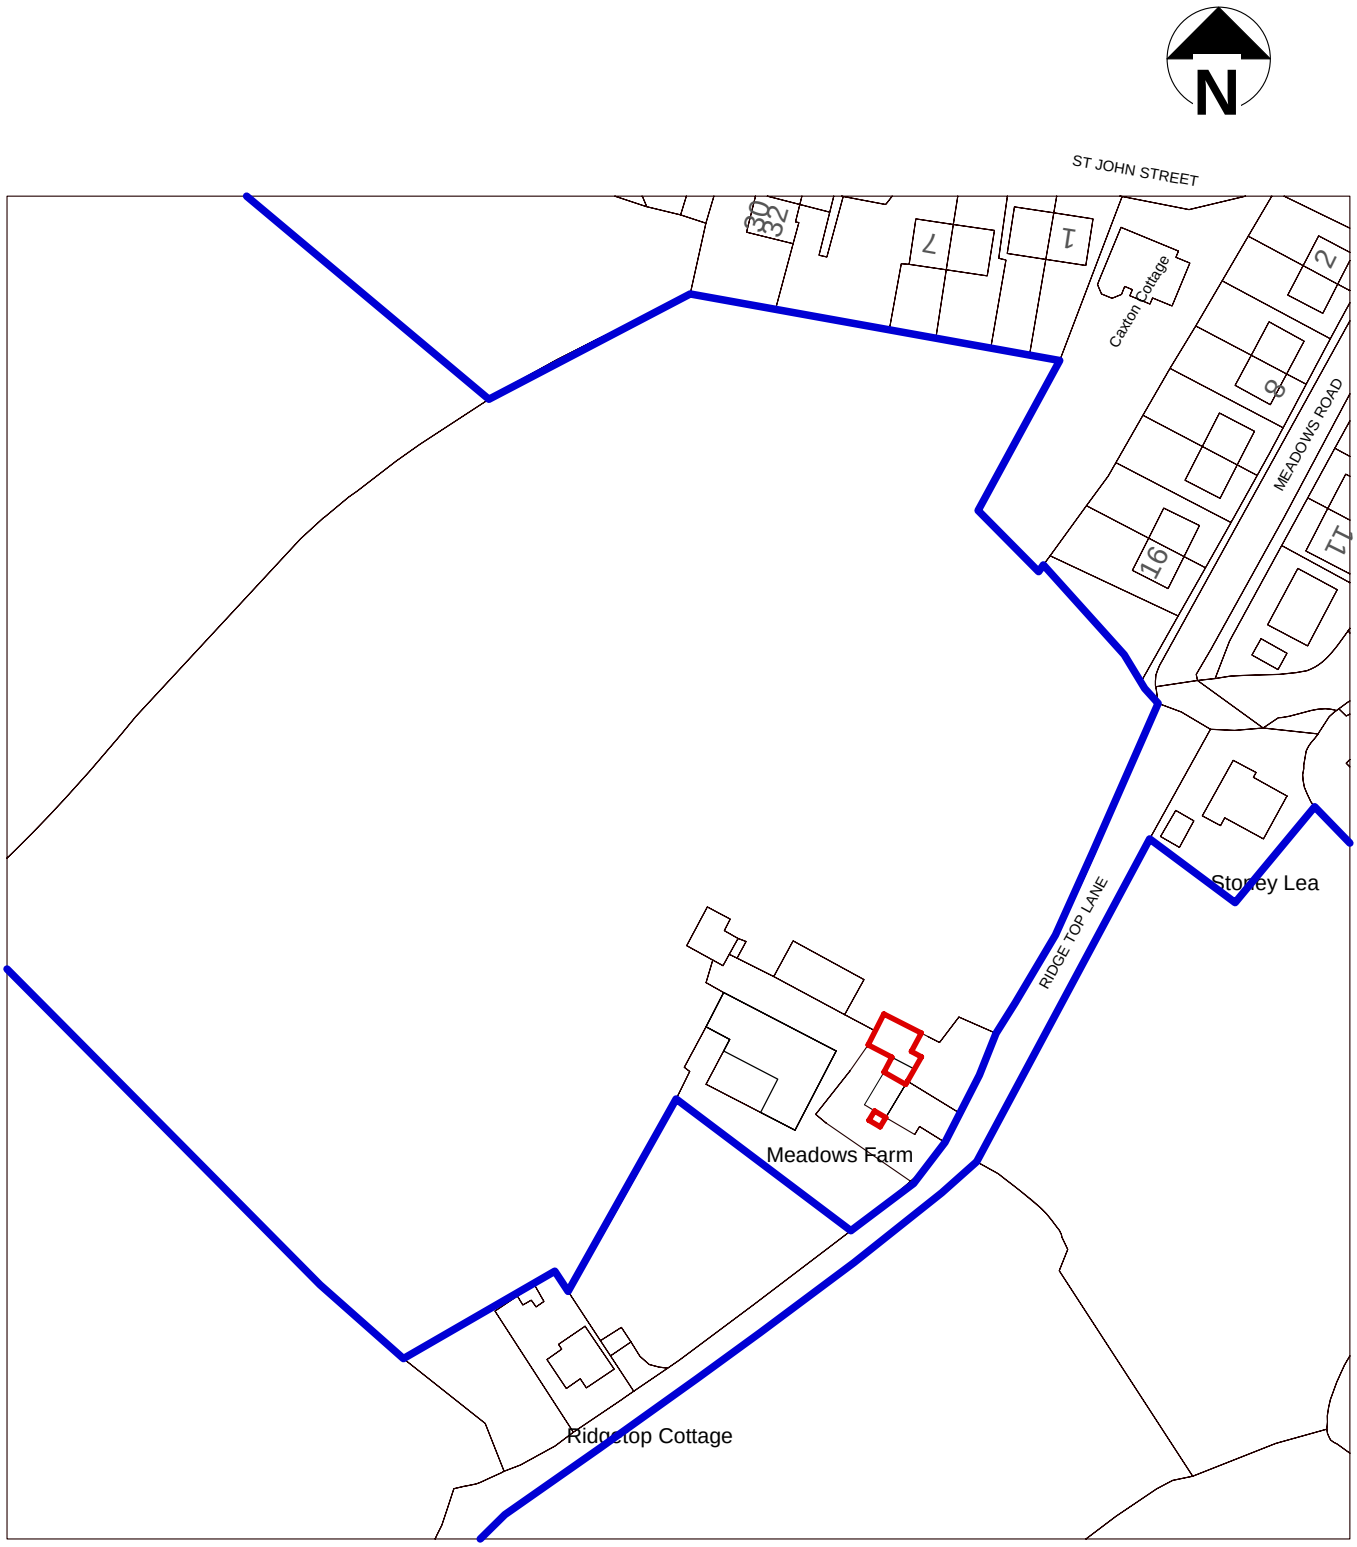

RANDFIELD *associates*
Saunders : King : Moran

CHARTERED ARCHITECTS
Forge Bank Studio
1a Longhurst Lane Marple Bridge Stockport SK6 5AE
Tel: 0161 427 8485 Fax: 0161 427 5770
e-mail: info@randfieldassociates.co.uk
web: www.randfieldassociates.co.uk

Planning & Design Consultants : Interior Design : Building Inspections & Surveys : Historic & Listed Building Specialists

Client: Mr and Mrs G Hardy		
Job: **Refurbish garage link and new porch to rear**		
Drawing: Location/Site Plan		
Scale: 1:1250	Date: Jan 2011	Drawn: CF
Job No: **2932**	Dwg No: **01**	Rev: **A**