2011 / 0149

EXISTING FRONT ELEVATION

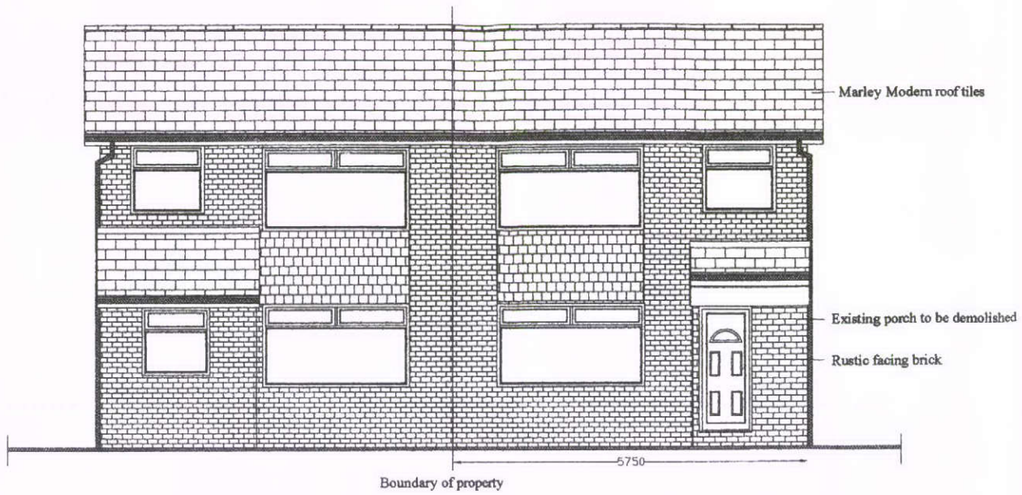

EXISTING SIDE ELEVATION

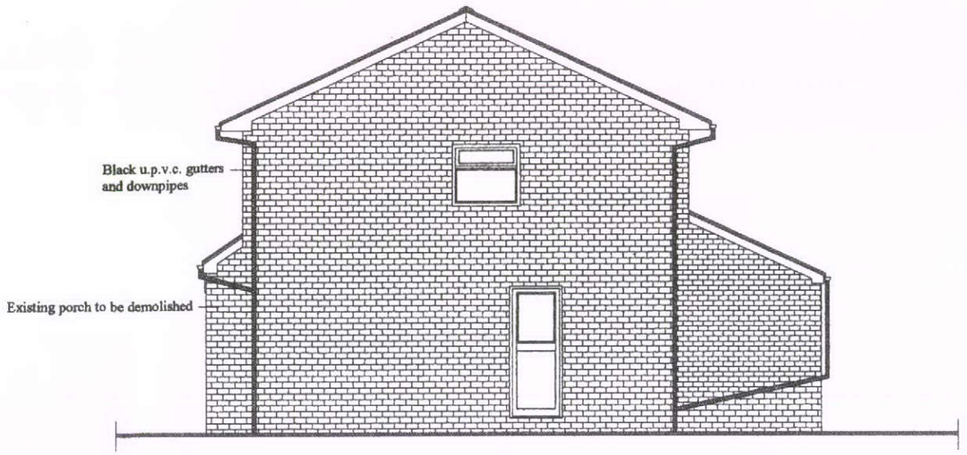

PROPOSED FRONT ELEVATION

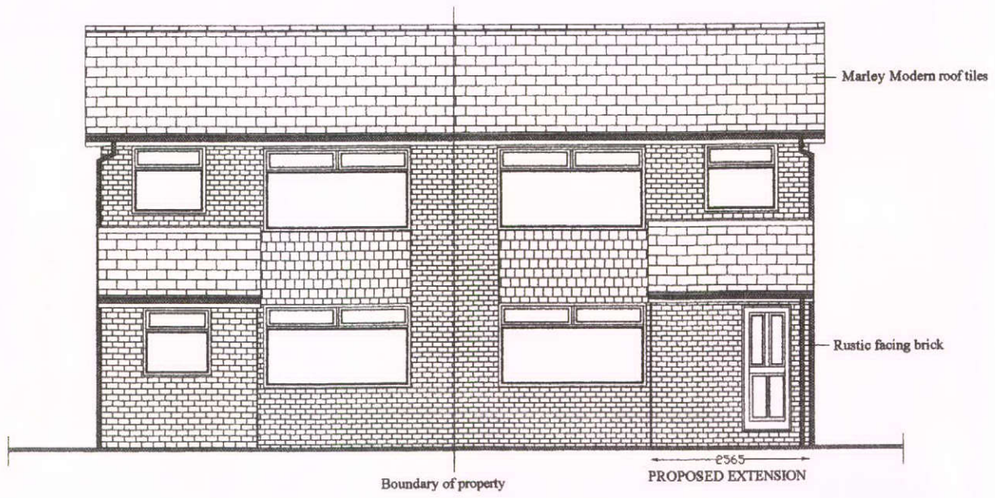

PROPOSED SIDE ELEVATION

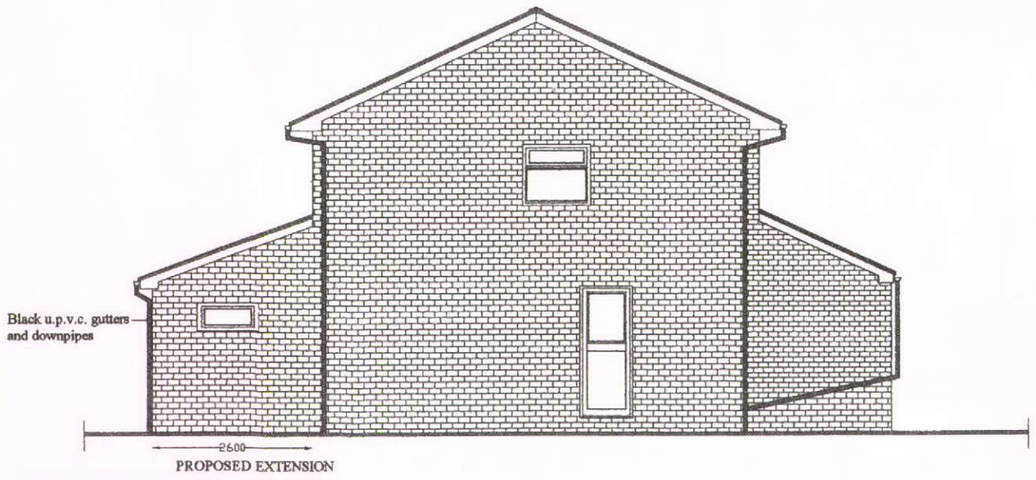

SCALE 1:100

DRAWING NO. 02

SPM/1070-2-0.