APP/2011/0149

SITE PLAN

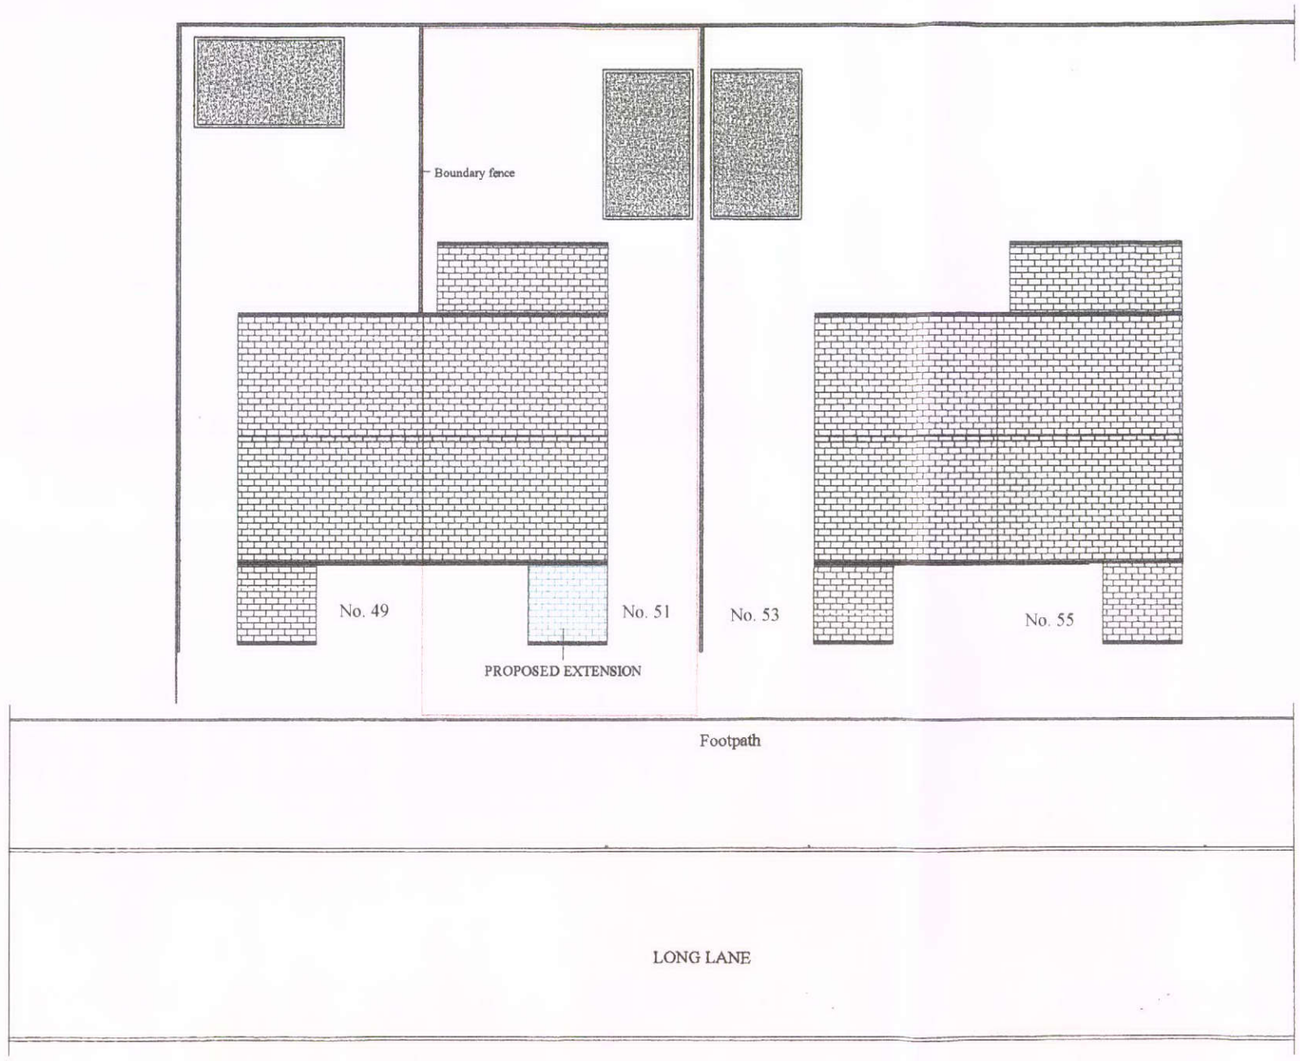

PROPOSED EXTENSION

BOUNDARY OF PROPERTY

PROPOSED PORCH EXTENSION
at
51 LONG LANE,
CHAPEL-EN-LE-FRITH,
HIGH PEAK
for
MR. & MRS. E. PRESLEY.

SCALE 1:200

DRAWING NO. 01

SPM/1070-1-0