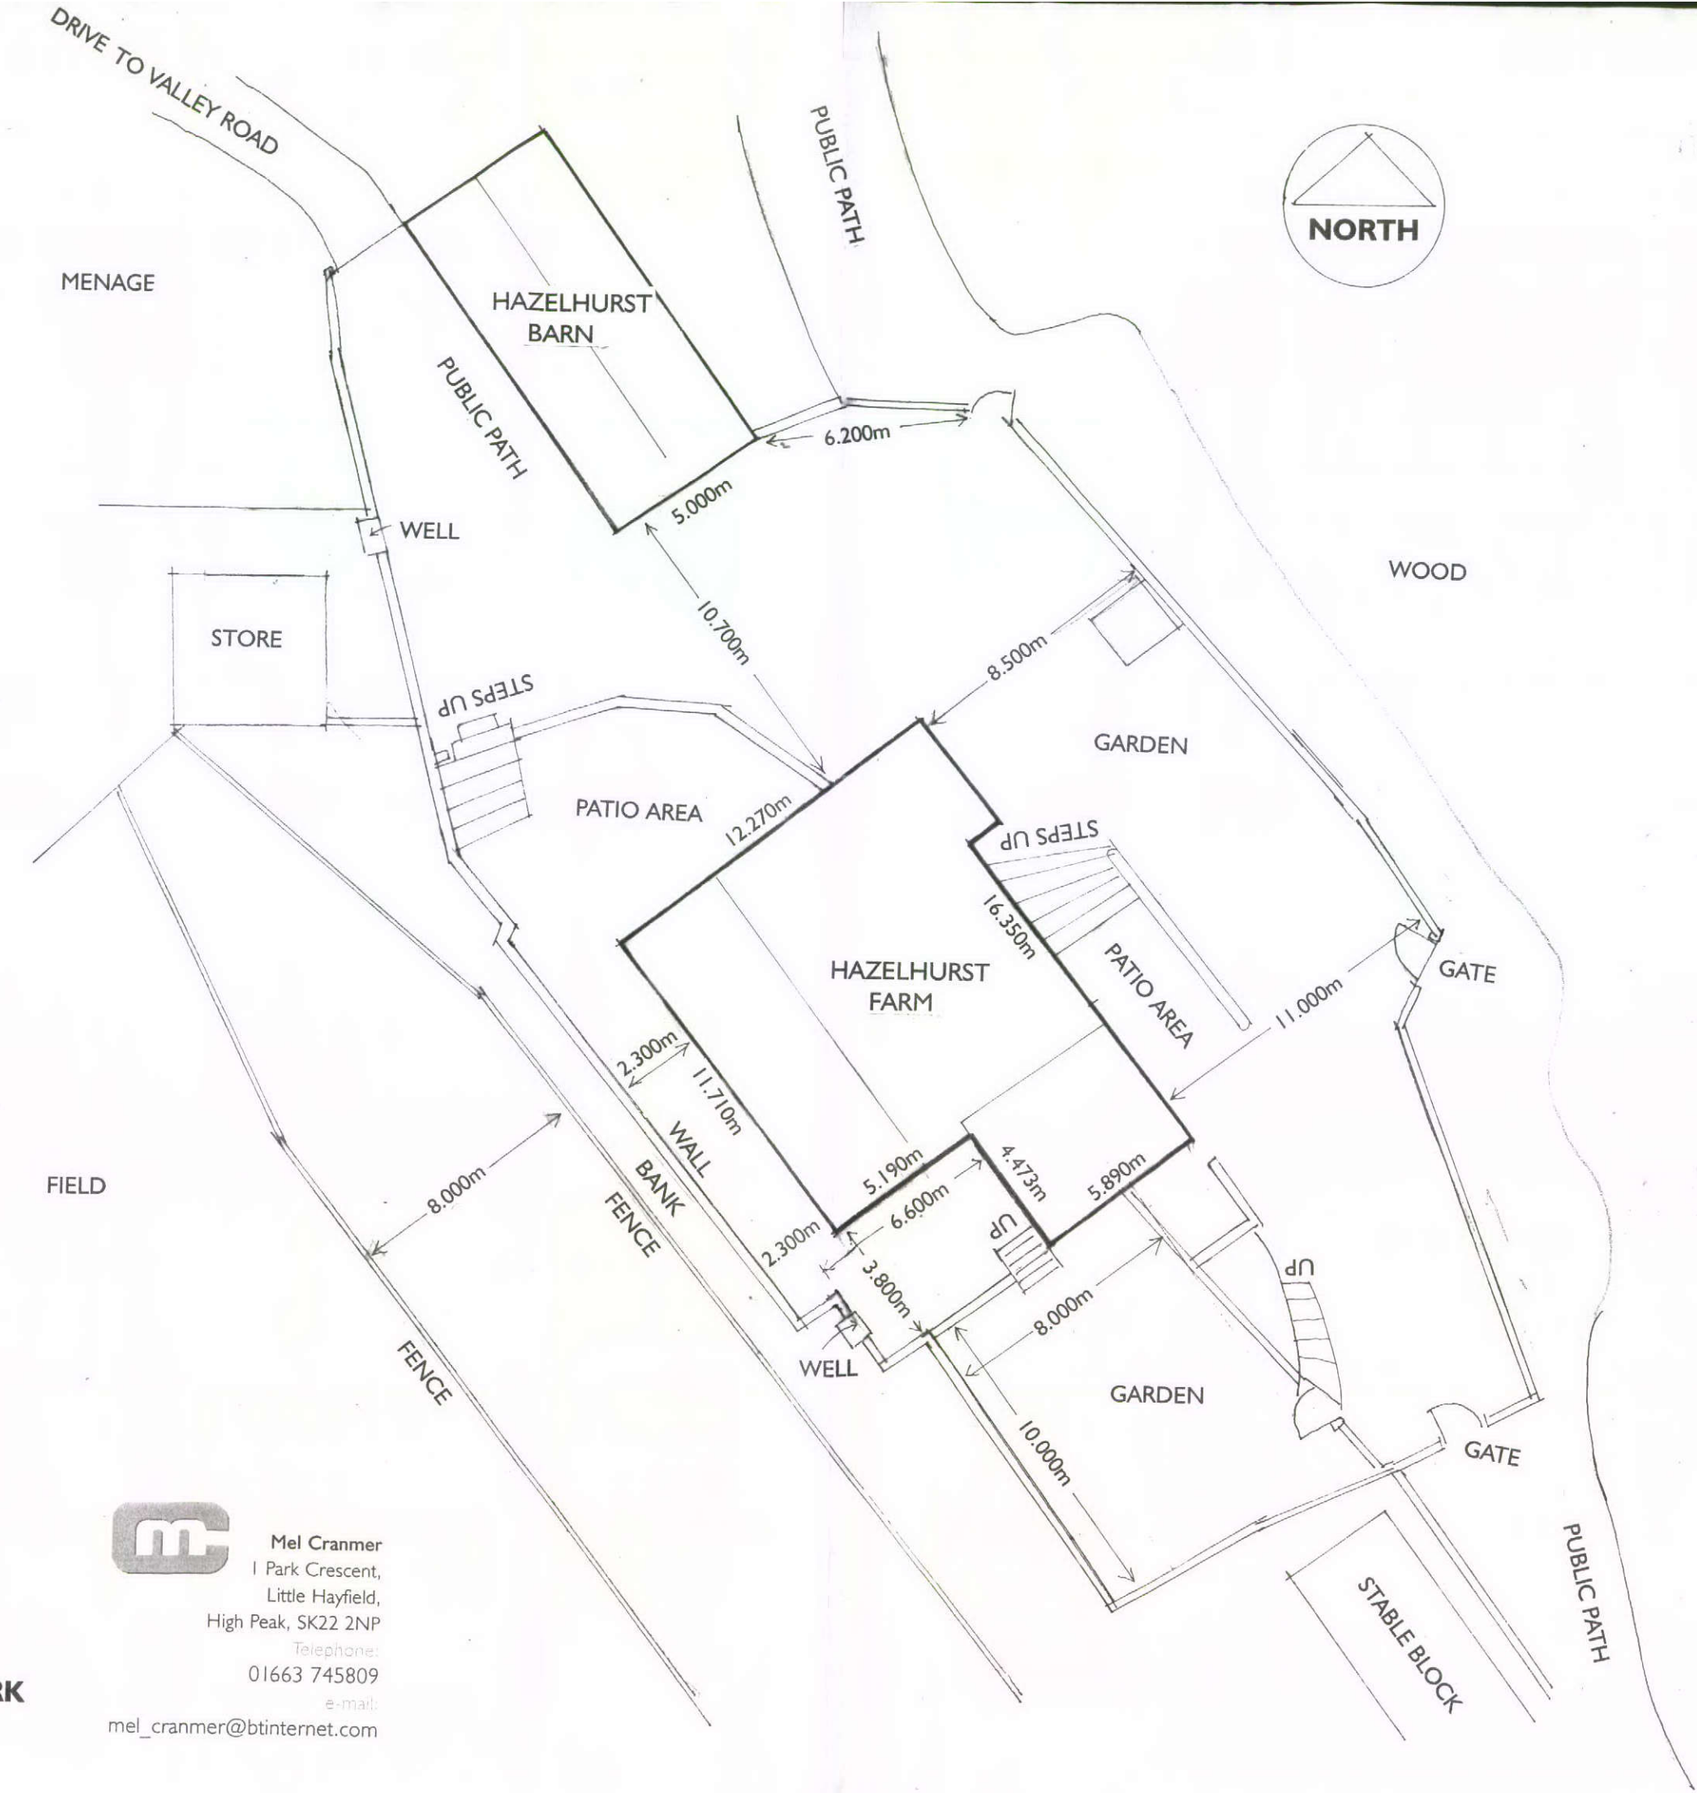

HAZELHURST FARM
BLOCK PLAN
SCALE 1.200
DWG No. MCH5.17/3/11
EXISTING GROUNDWORK

Mel Cranmer
1 Park Crescent,
Little Hayfield,
High Peak, SK22 2NP
Telephone:
01663 745809
e-mail:
mel_cranmer@btinternet.com