APP/2011/0210



EXISTING EAST ELEVATION

Mel Cranmer
1 Park Crescent,
Little Hayfield,
High Peak, SK22 2NP
Telephone
01663 745809
Email
mel_cranmer@btinternet.com

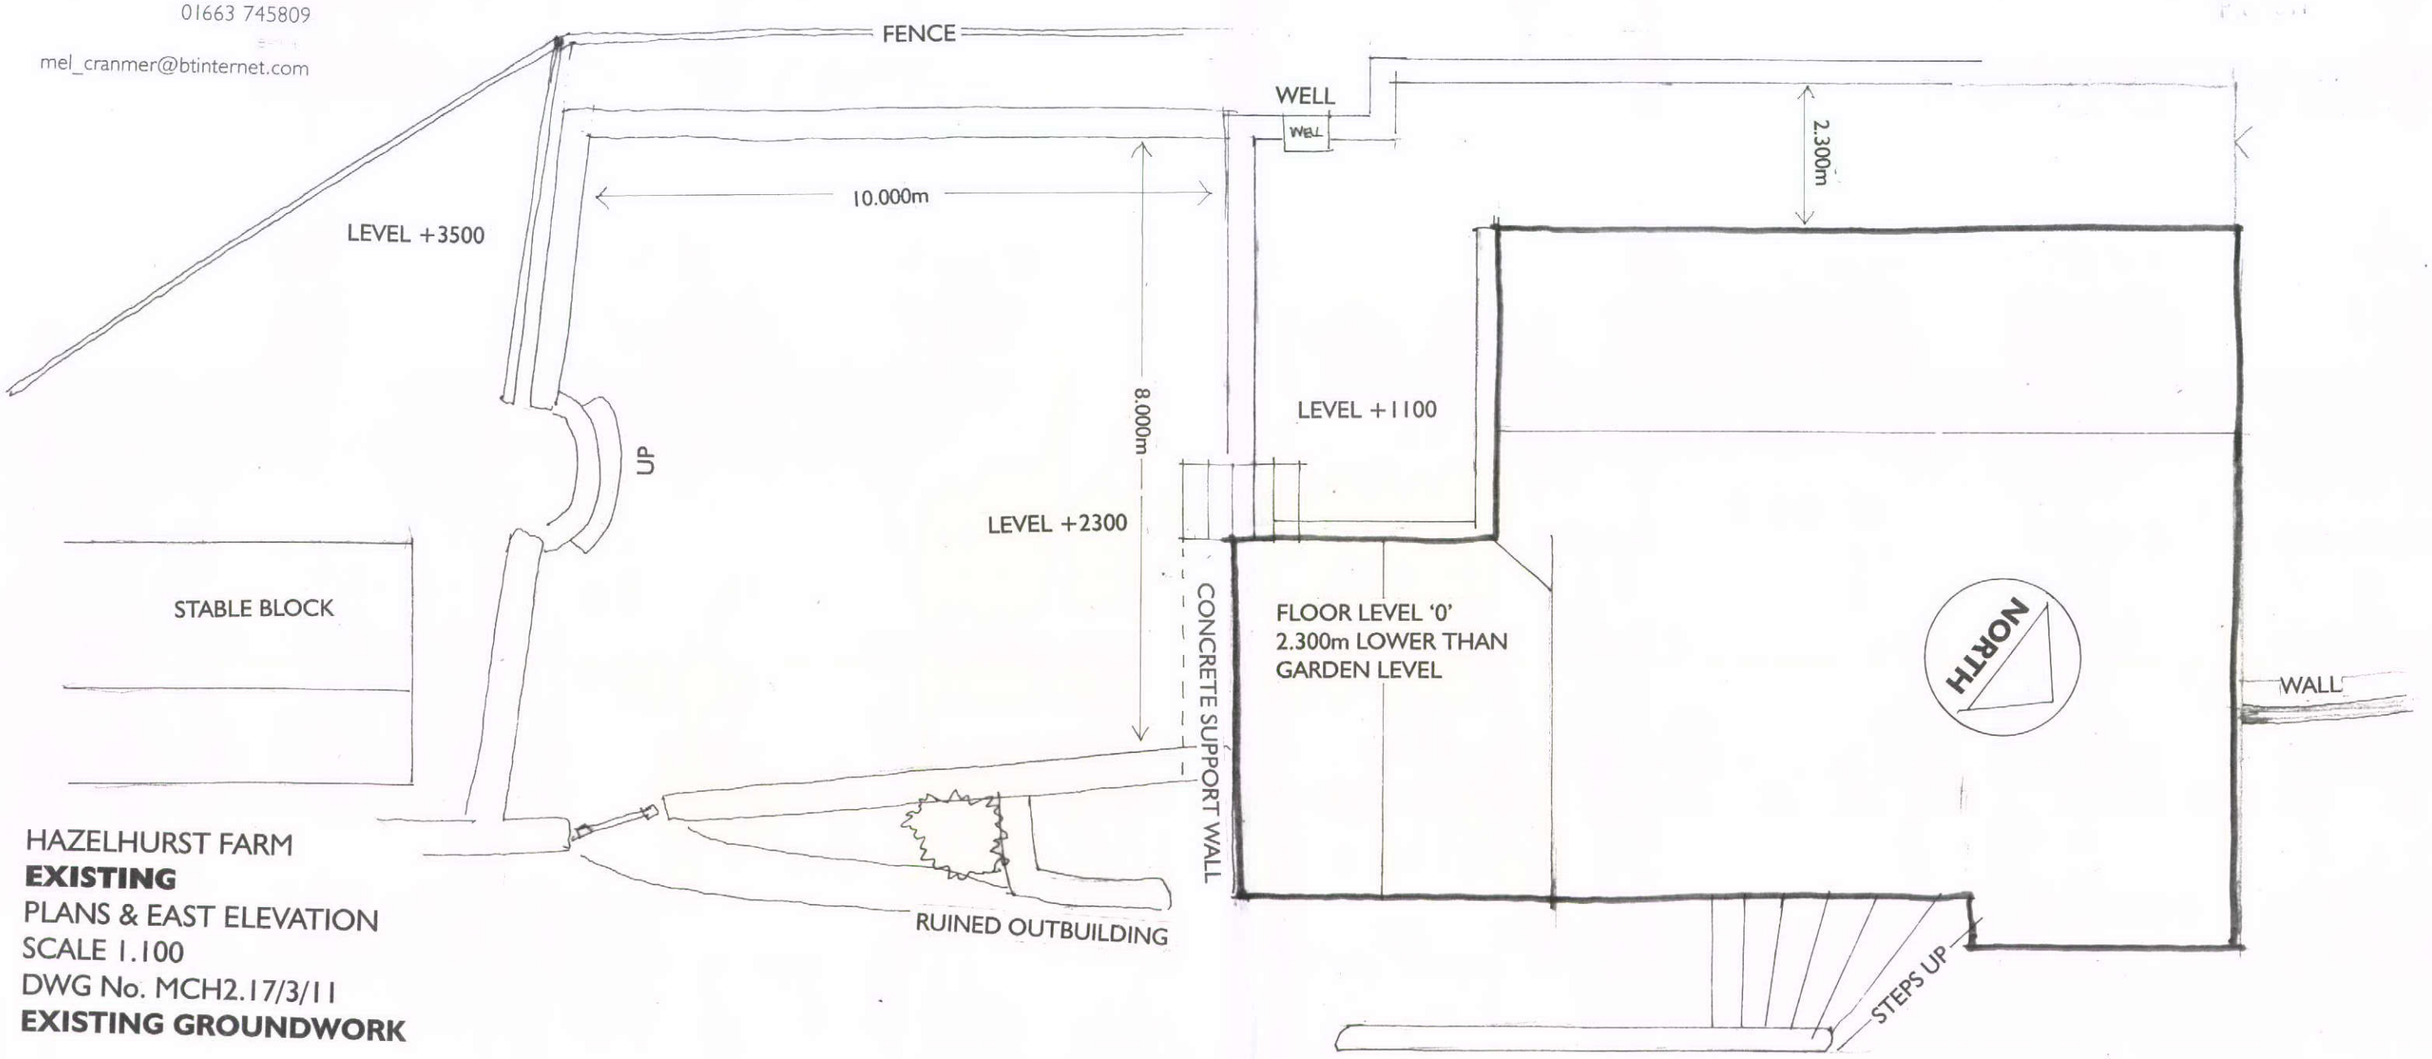

HAZELHURST FARM
EXISTING
PLANS & EAST ELEVATION
SCALE 1.100
DWG No. MCH2.17/3/11
EXISTING GROUNDWORK