Mel Cranmer
1 Park Crescent,
Little Hayfield,
High Peak, SK22 2NP
Telephone
01663 745809
e-mail
mel_cranmer@btinternet.com

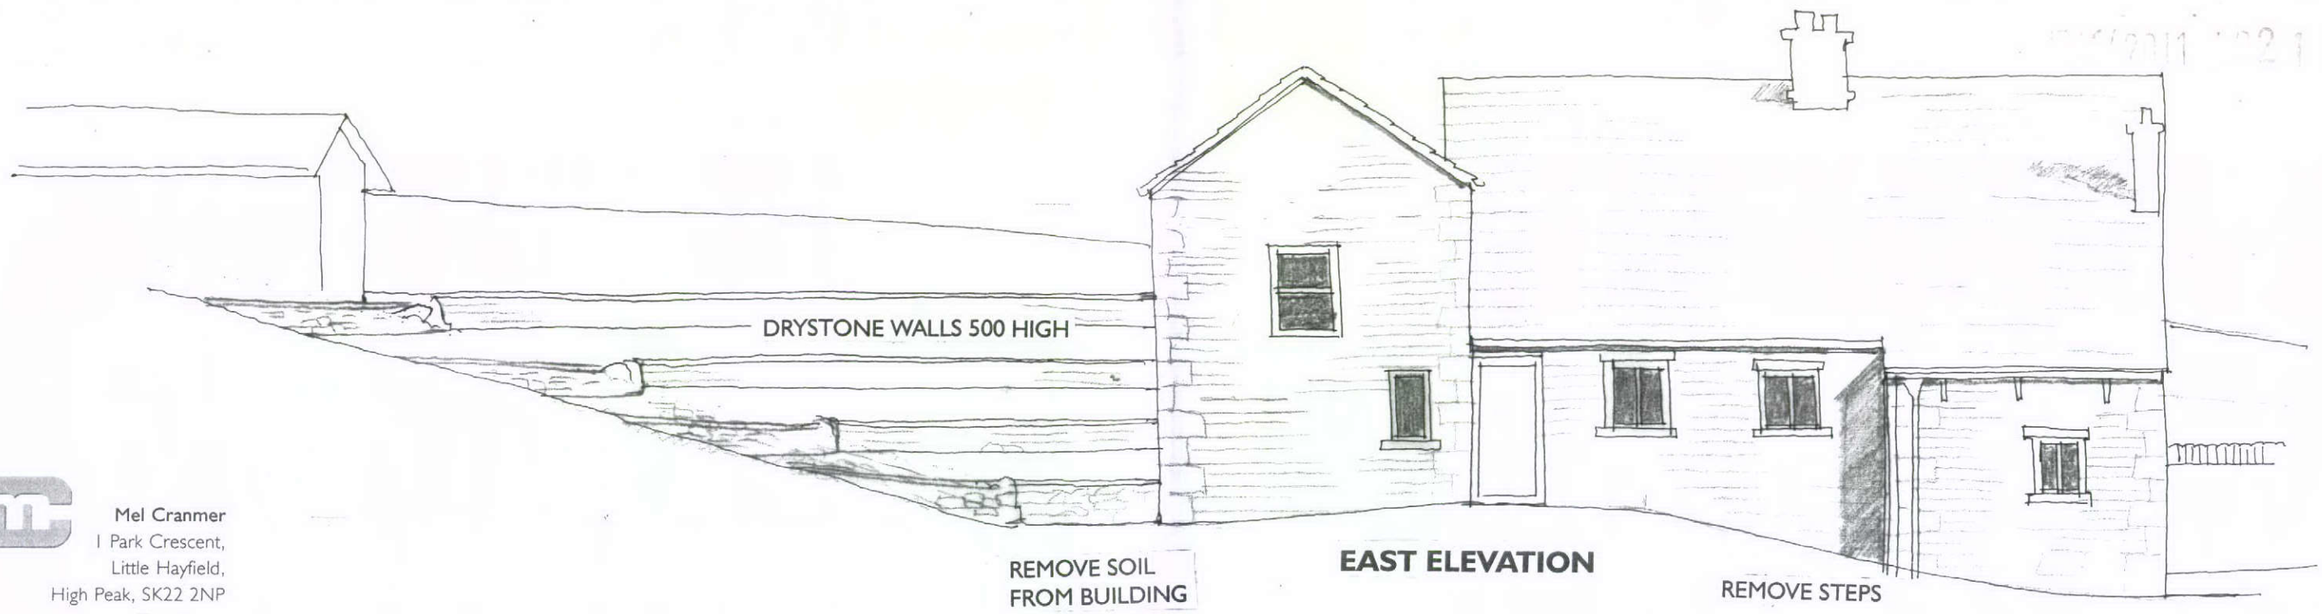

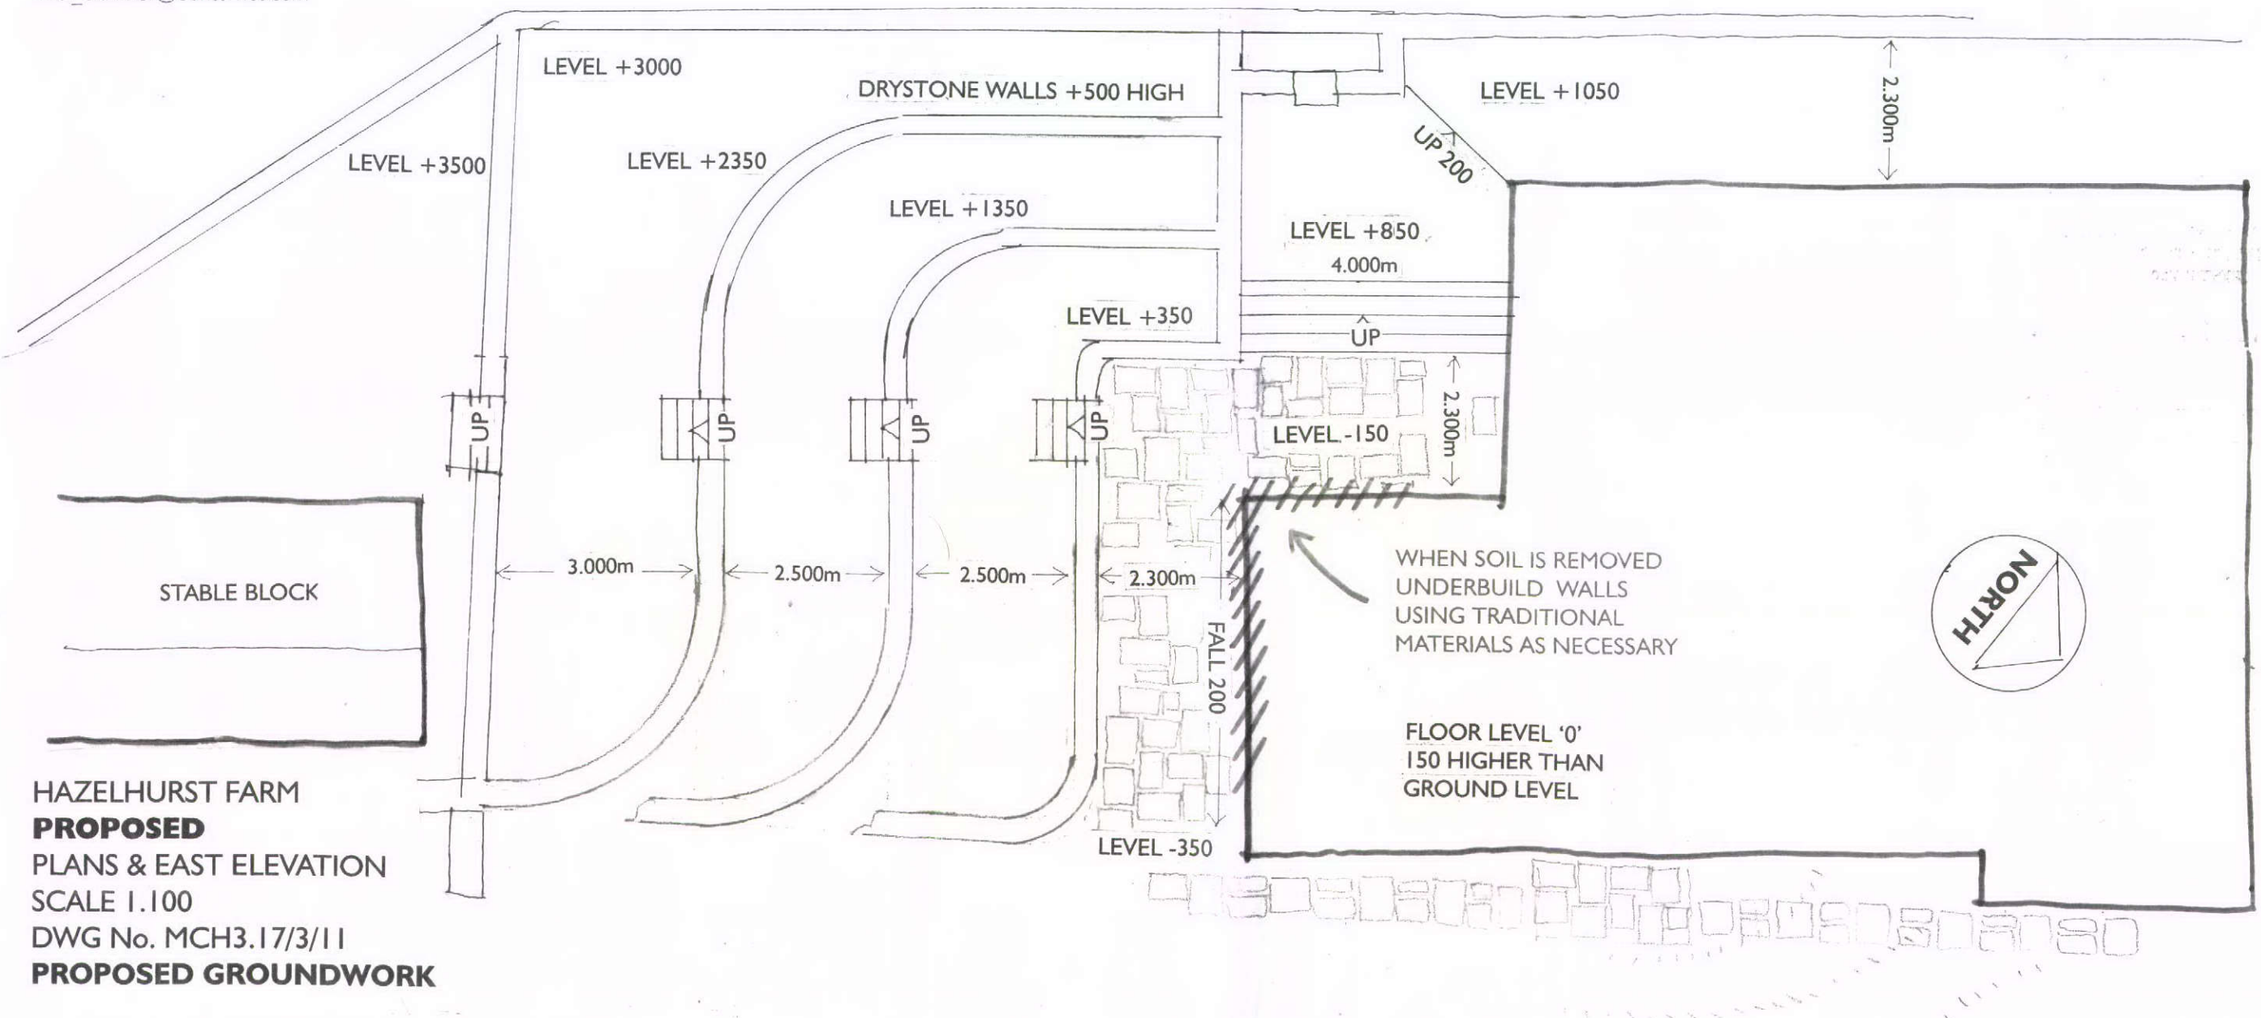

HAZELHURST FARM
PROPOSED
PLANS & EAST ELEVATION
SCALE 1.100
DWG No. MCH3.17/3/11
PROPOSED GROUNDWORK