DO NOT SCALE

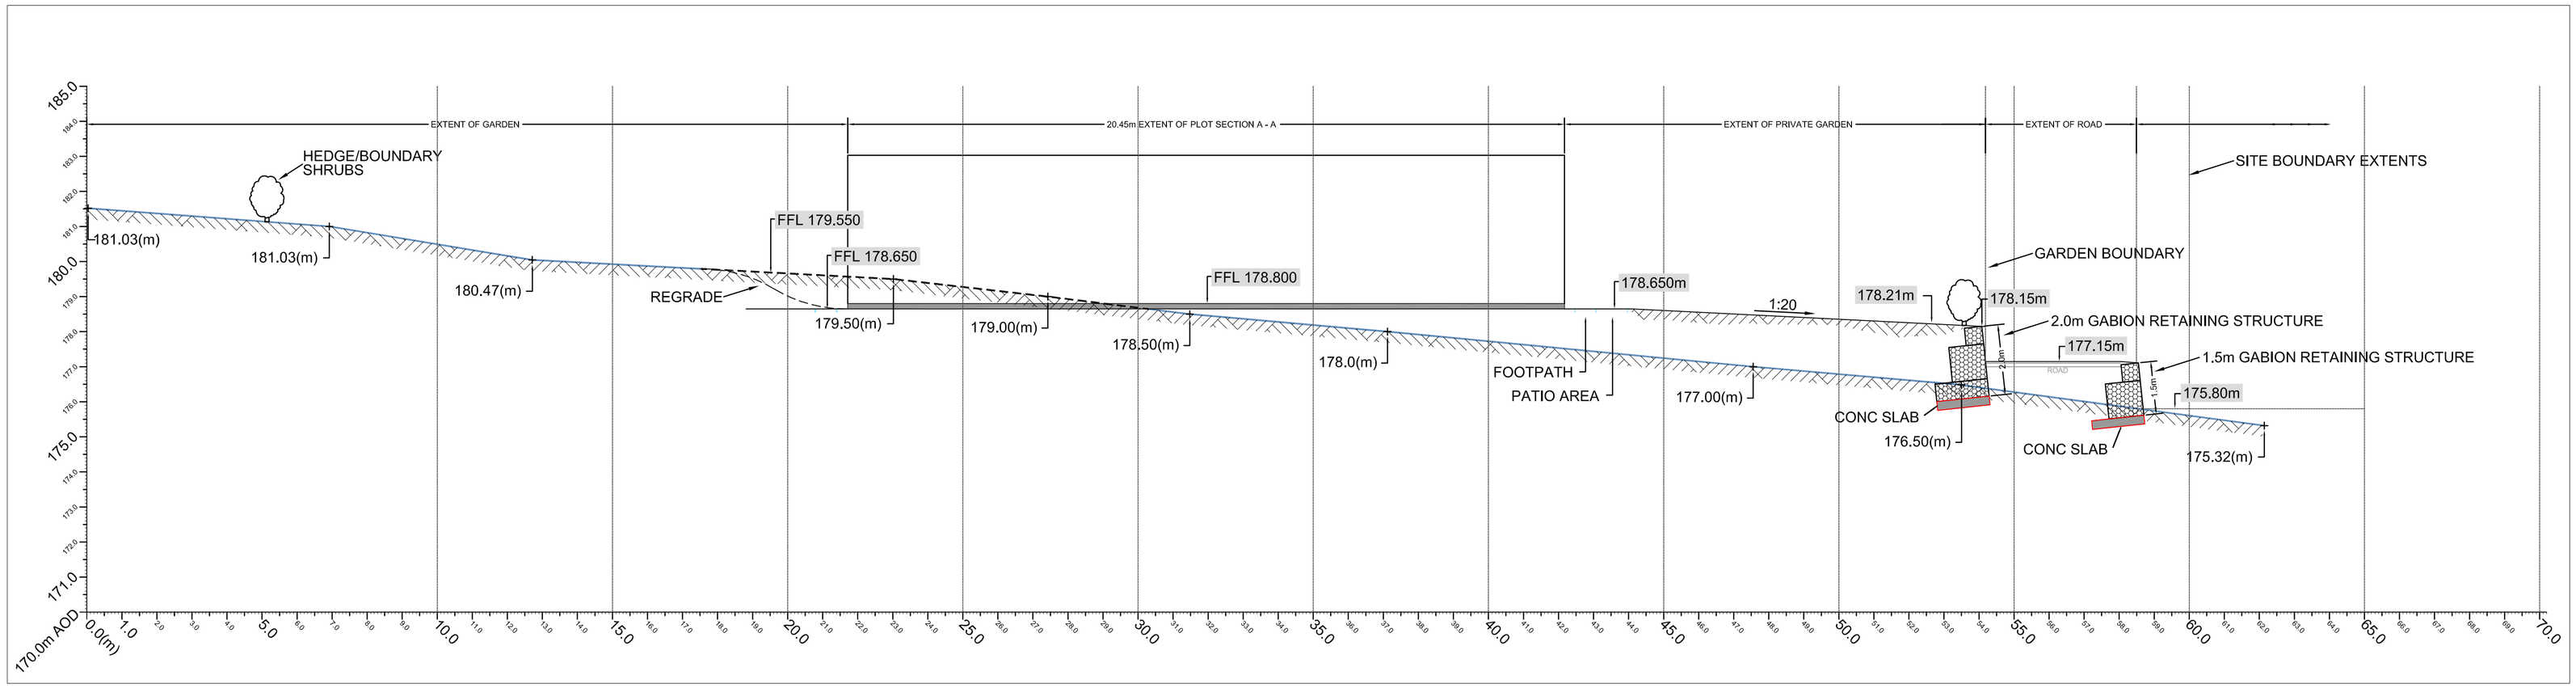

CHAINAGE LENGTH (m) SECTION A - A

SCALE 1:100

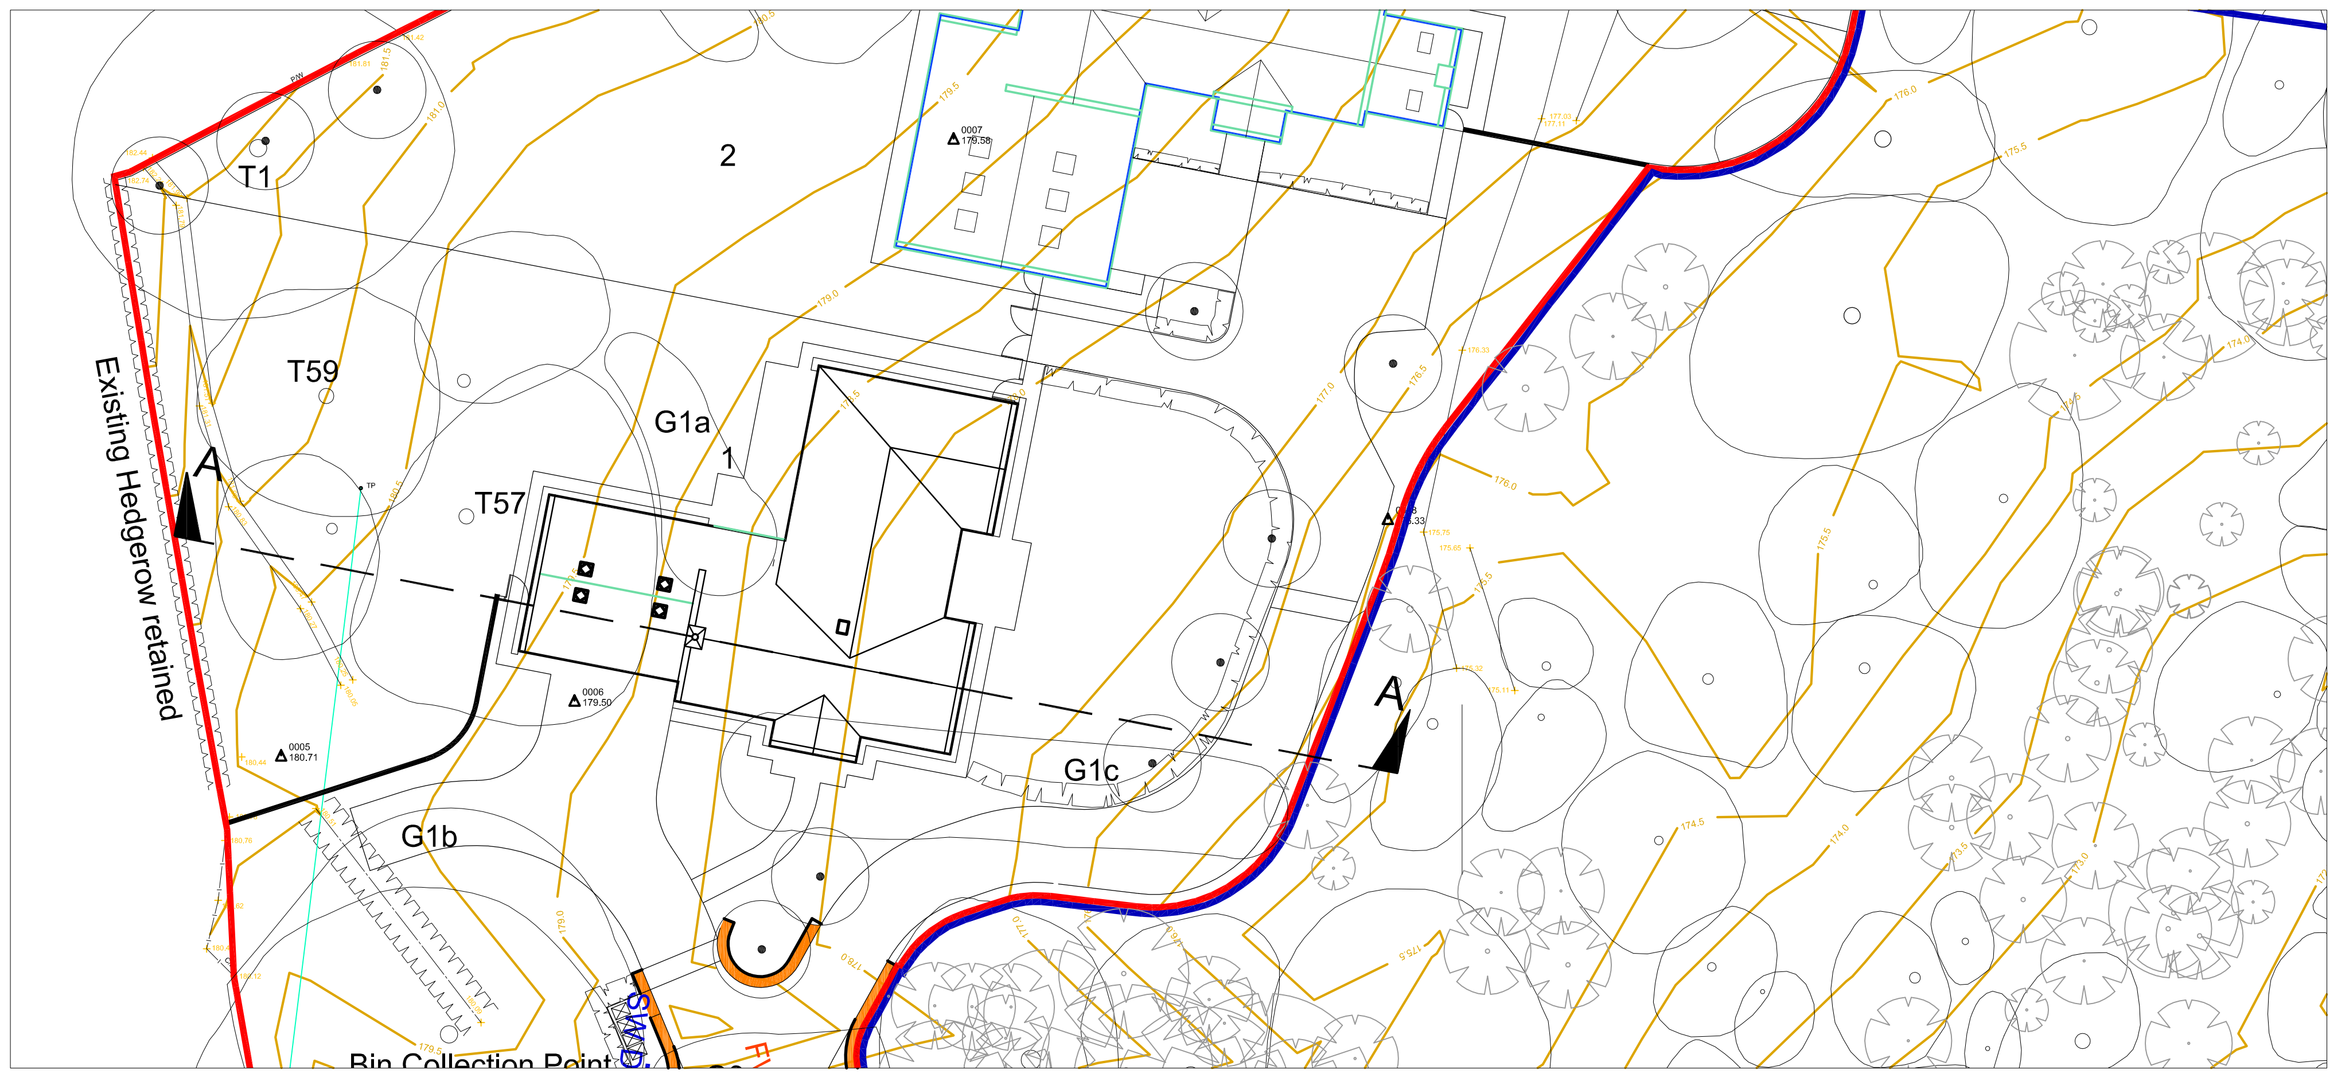

PLAN SHOWING SECTION A - A

SCALE 1:200

NOTES:

THIS IS NOT A CONSTRUCTION DRAWING.

TO BE USED FOR INFORMATION / INDICATIVE PURPOSES ONLY.

MACCAFERRI RETAINING STRUCTURES REQUIRE DETAILED DESIGN.

REV	DATE	BY	DESCRIPTION	CHK
P1	15 - 04 - 10	DWJ	ISSUED FOR DISCUSSION/COMMENTS	RA

DRAWING STATUS: APPROVAL

BETTS ASSOCIATES
CIVIL AND STRUCTURAL ENGINEERS
Elder House, Park West, Sealand Road, Chester CH1 4RL
Tel: 01244 398118 Fax: 01244 398119 enquiries@betts-associates.co.uk

TFA ARCHITECTS

PROJECT:

NORTH ROAD
TALBOT ROAD - GLOSSOP

TITLE:

PROPOSED SECTION A - A

DATE:	SCALE @ SIZE:	DRAWN:	CHECKED:
APR 2011	AS SHOWN	DWJ	RA

PROJECT No:	DRAWING No:	REV:
TFA04	002	P1