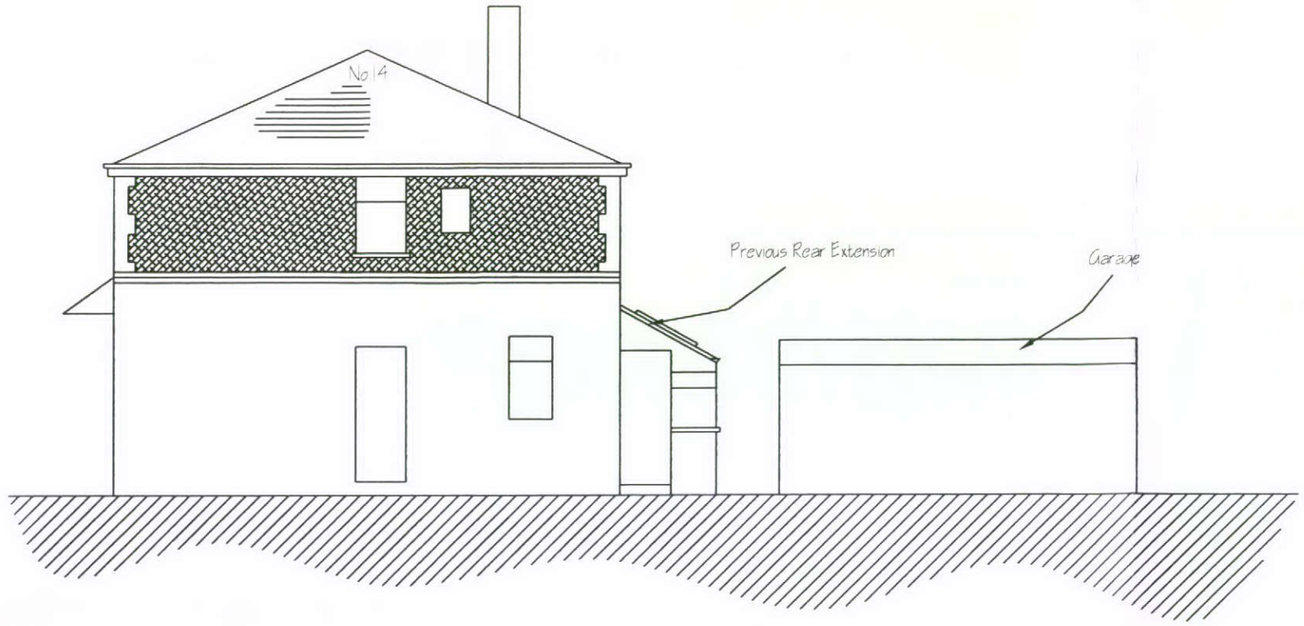

EXISTING SIDE ELEVATION

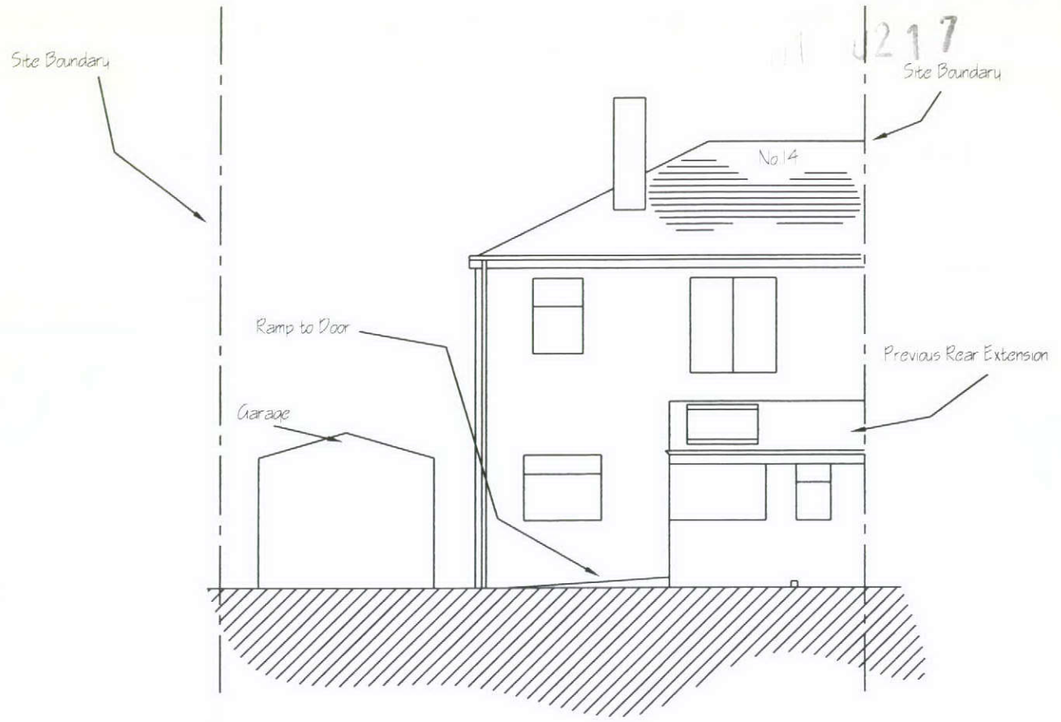

EXISTING REAR ELEVATION

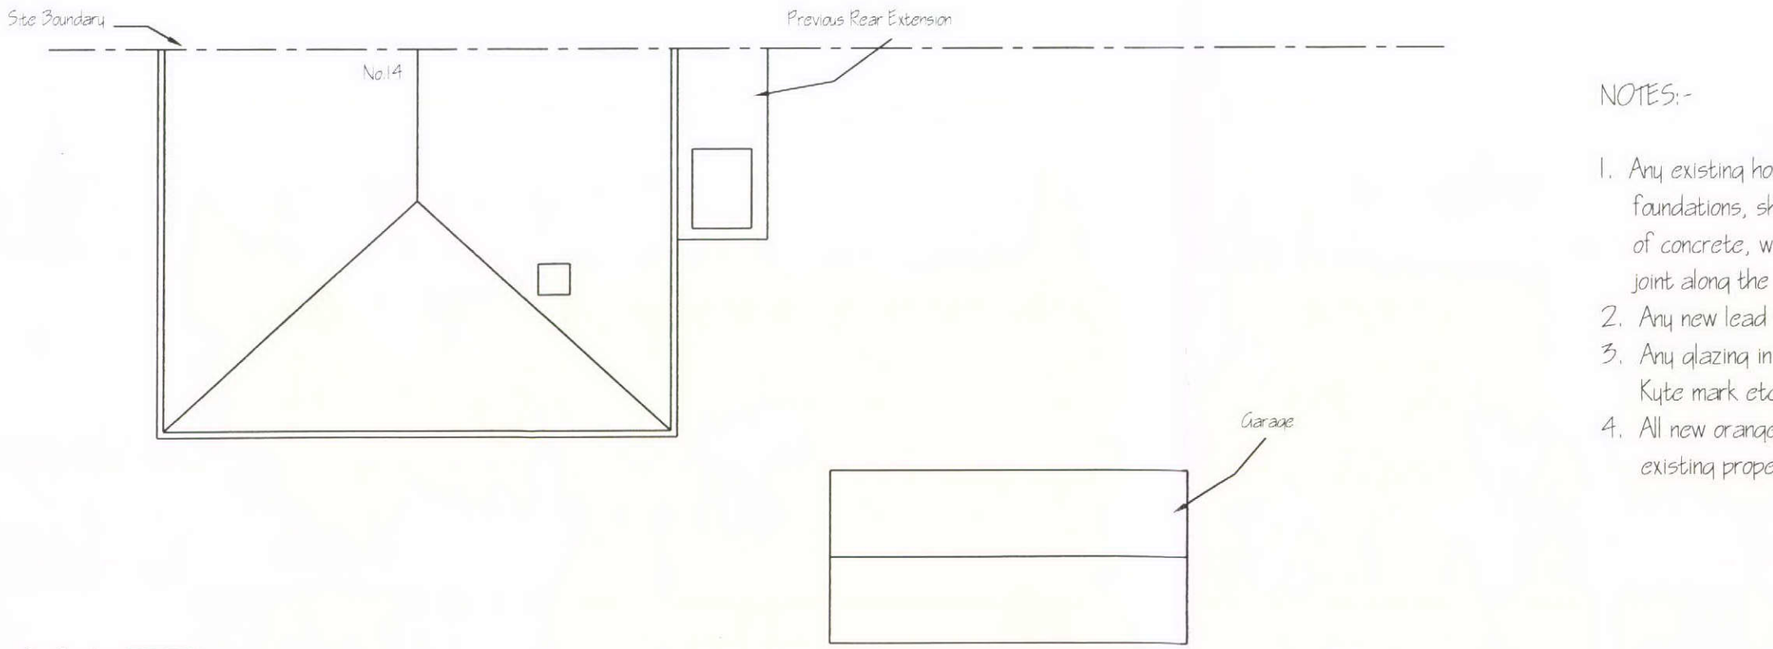

EXISTING PLAN ELEVATION

NOTES:-

1. Any existing house drainage passing through the new orangeries foundations, shall be fully encased in a 150mm Thk bed & surround of concrete, with a flexible material (ie Flexel) placed at every coupling joint along the pipe runs
2. Any new lead flashings are to be code 5 type, with a minimum 150mm dp
3. Any glazing in critical locations (ie Doors) is to be safety glass, fully Kyte mark etched to regs
4. All new orangeries brick work to match in colour, size and type to the existing property

14 Fauvel Road, Glossop, SK13 7DW

TITLE: PROPOSED REAR ORANGERY SHOWING EXISTING ELEVATIONS	SCALE 1:100
	DRAWN BY A.W.
	DATE 1/4/11
	DRAWING No. AW 283
	SHEET 1 OF 4 REV