HDK/2011/0217

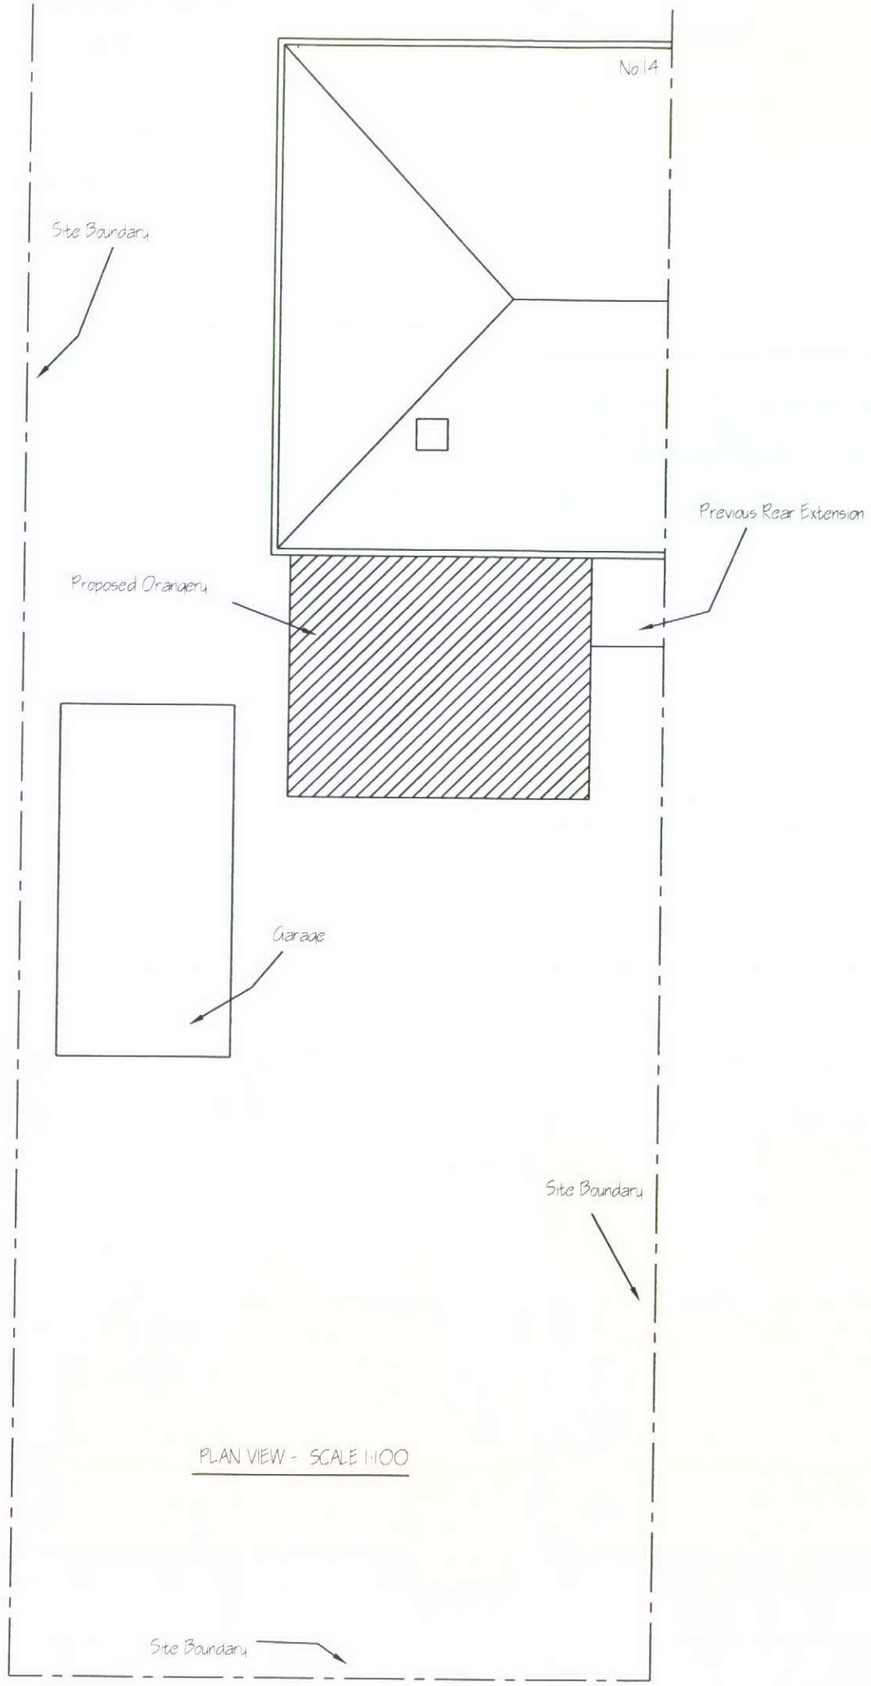

PLAN VIEW - SCALE 1:100

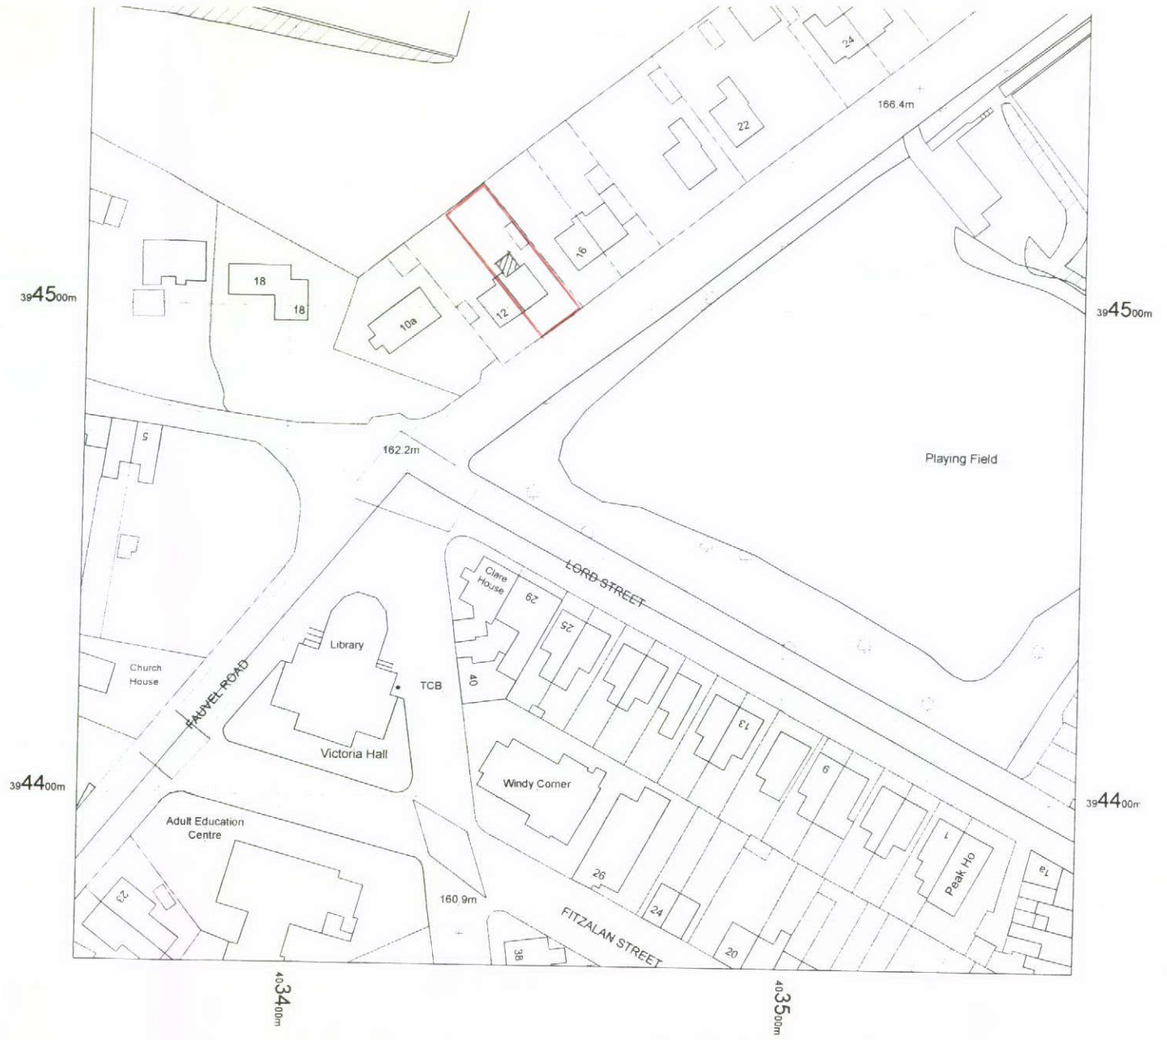

SITE LOCATION - SCALE 1:1250

N

14 Fauvel Road, Glossop, SK13 7DW

TITLE: PROPOSED REAR ORANGERY SHOWING PROPOSED PLAN & SITE DETAILS	SCALE 1:100 1:1250
	DRAWN BY A.W.
	DATE 1/4/11
	DRAWING No. AW 285
	SHEET 3 OF 4 REV